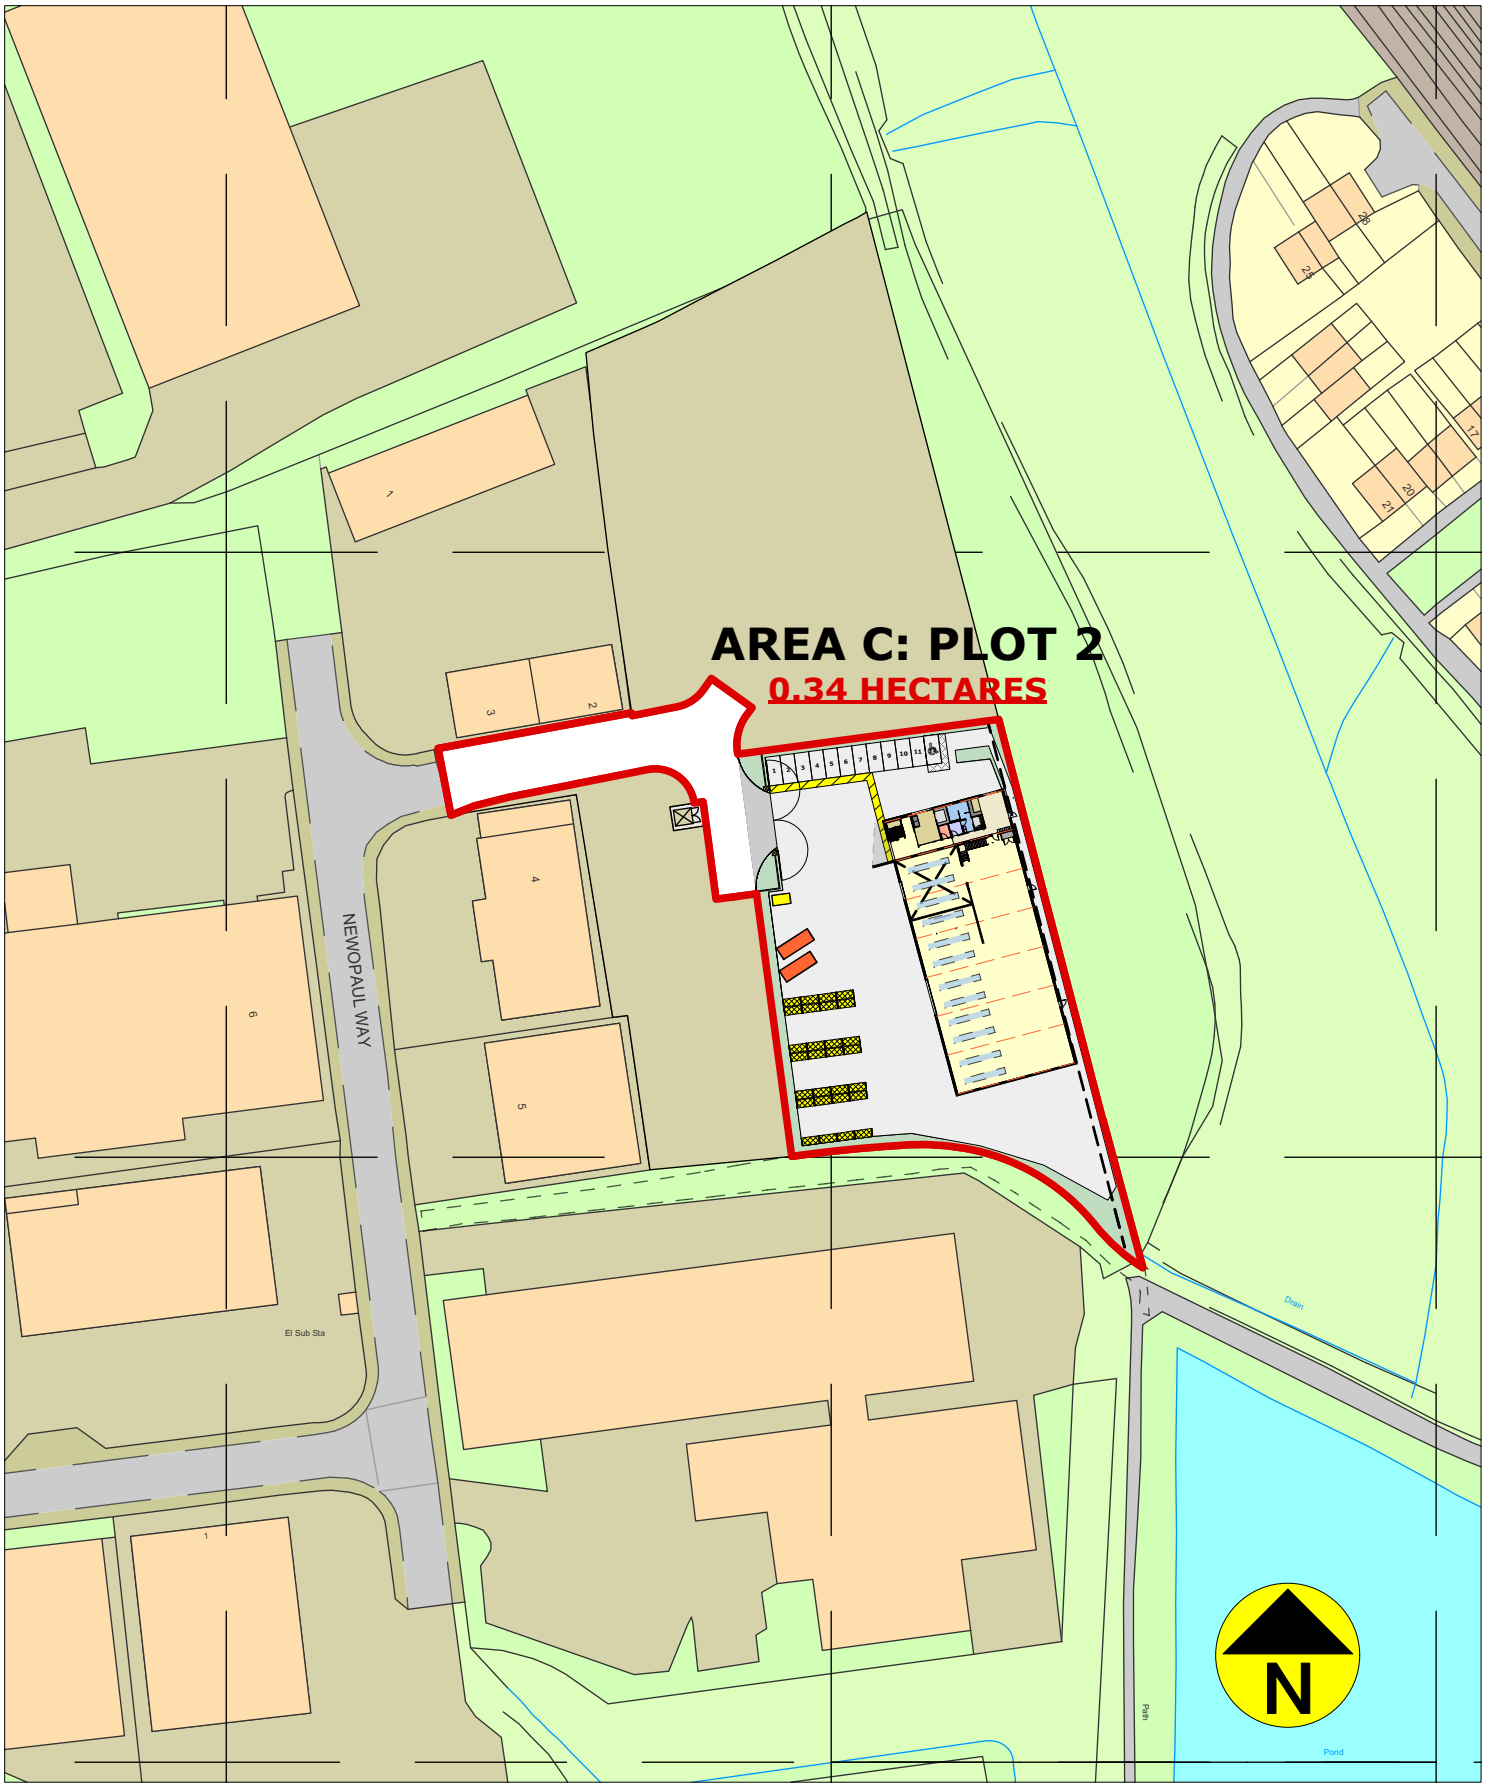


FARLEIGH MASONRY LTD
WARMINSTER BUSINESS PARK: AREA C2
LOCATION PLAN

1:1250@A4

A104E PLANNING APPLICATION

REV.A. UPDATED TO SHOW ADJACENT SITES 8.07.15
REV.B. UPDATED FOR PLANNING APPLICATION 03.08.15.
REV.C. RED LINE ADJUSTED TO INCLUDE PRIVATE ACCESS ROAD AS REQUESTED BY PLANNING OFFICER 14.08.15.
REV.D. ACRES AMENDED TO HECTARES 17.08.15.
REV.E. SCALE BAR ADDED. 01.09.16

DAVID BRAIN PARTNERSHIP
ARCHITECTS Ralph Allen's Town House, 2 Church Street, Bath, BA1 1NL Tel: (01225) 445055 www.dbpbath.co.uk

WARMINSTER BUSINESS PARK AREA C2: LOCATION PLAN	Drawn: RWL Date: JAN 2015 Scale: 1:1250	Job No: **1138** Paper Size: **A4** Drawing No: **A104E**