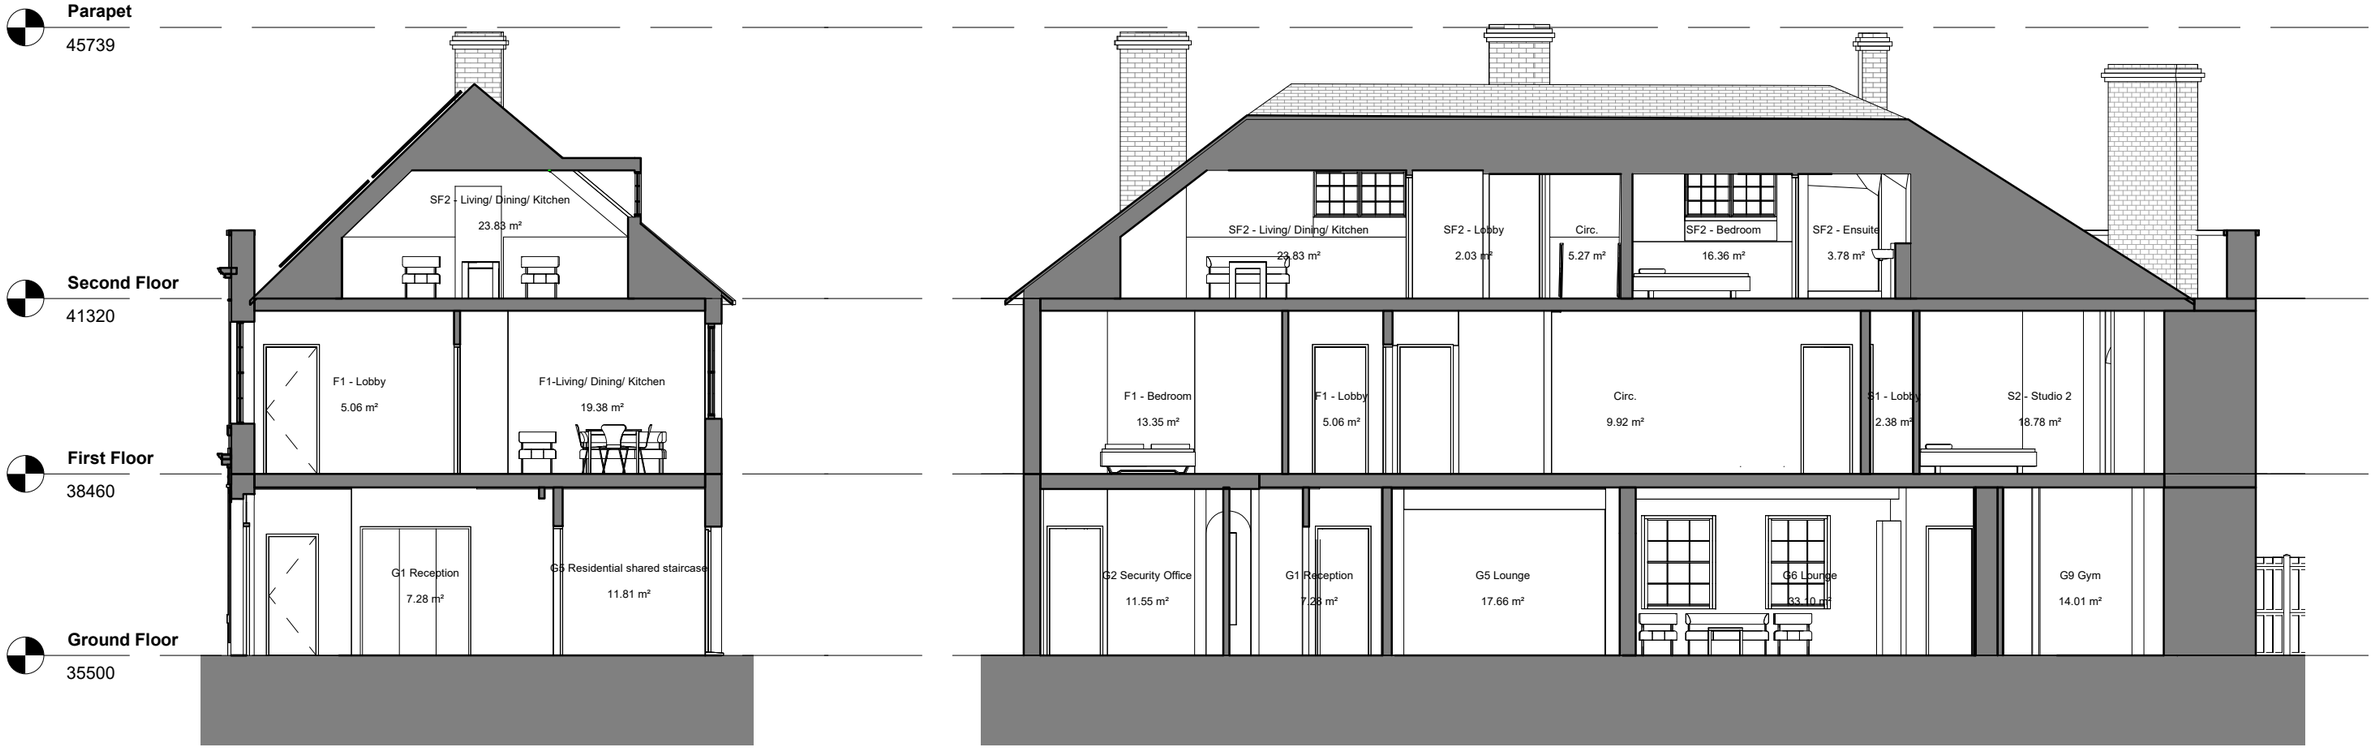

A Section A - Proposed

1 : 100

B Section B - Proposed

1 : 100

PROJECT	**TITLE**		
Innox House, Trowbridge, BA14 8GD	Sections - Proposed	**Date**	17/07/23
	DRAWING NUMBER / **REV**	**Drawn/ Checked by**	Author
SCALE (@ A3) 1 : 100	A-114 / 1		

No.	Description	Date
1	Revision 1	26.07.23

0 5 10 m

Project ENTITY