




## Existing Ground Floor Plan 1:50


0 .5 1.0 2.0 3.0
1:50

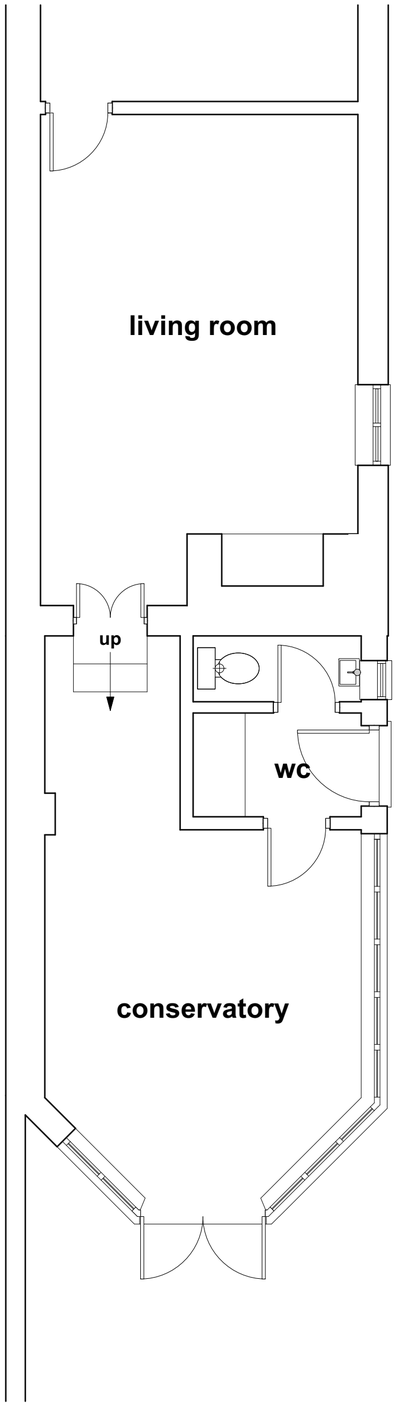


## Existing First Floor Plan 1:50

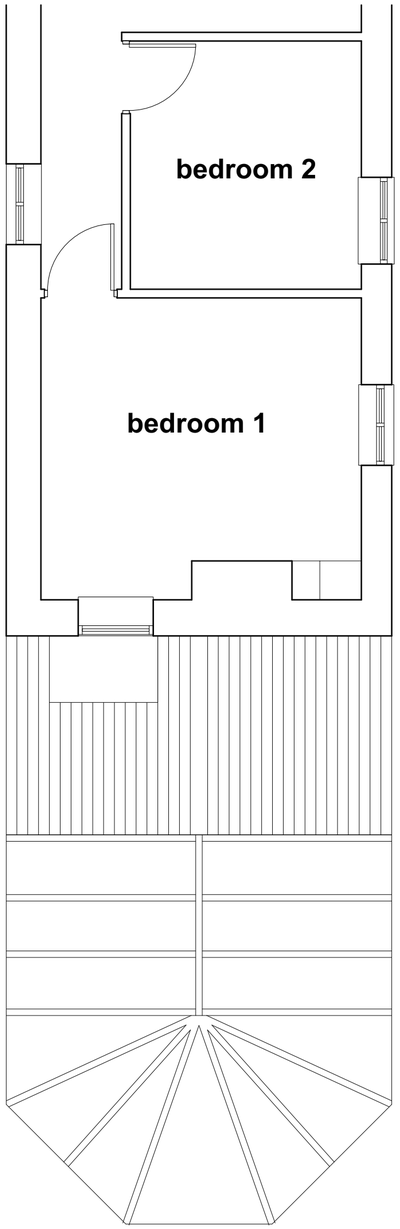

## North West Elevation 1:100

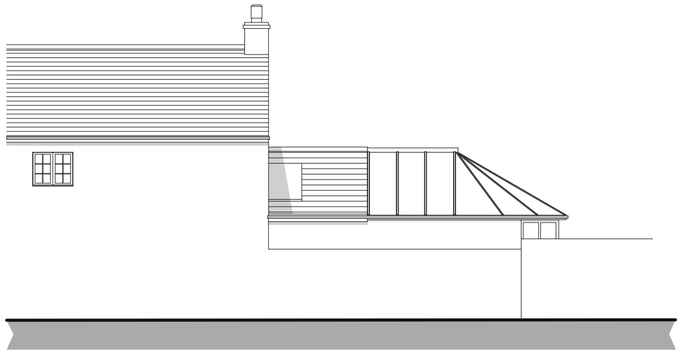

## South East Elevation 1:100



## North East Elevation 1:100

0 .5 1.0 2.0 3.0 4.0 5.0
1:100

Job Title

**Proposed First Floor Extension to Bee Cottage**
**High Street**
**Sutton Veny**

Drawing Title

**Existing Floor Plans and Elevations**

Peter Withey
Architectural Designer
123 Clay Street Crockerton
Warminster Wiltshire BA12 8AG
Tele 01985 841111 e-mail witheydesign@btconnect.com

Scale 1:50 1:100 1:500 Date: July 2023

Drawing No 1180/ 1