



Floor Plan 'B' 1:50

0 .5 1.0 2.0 3.0

1:50

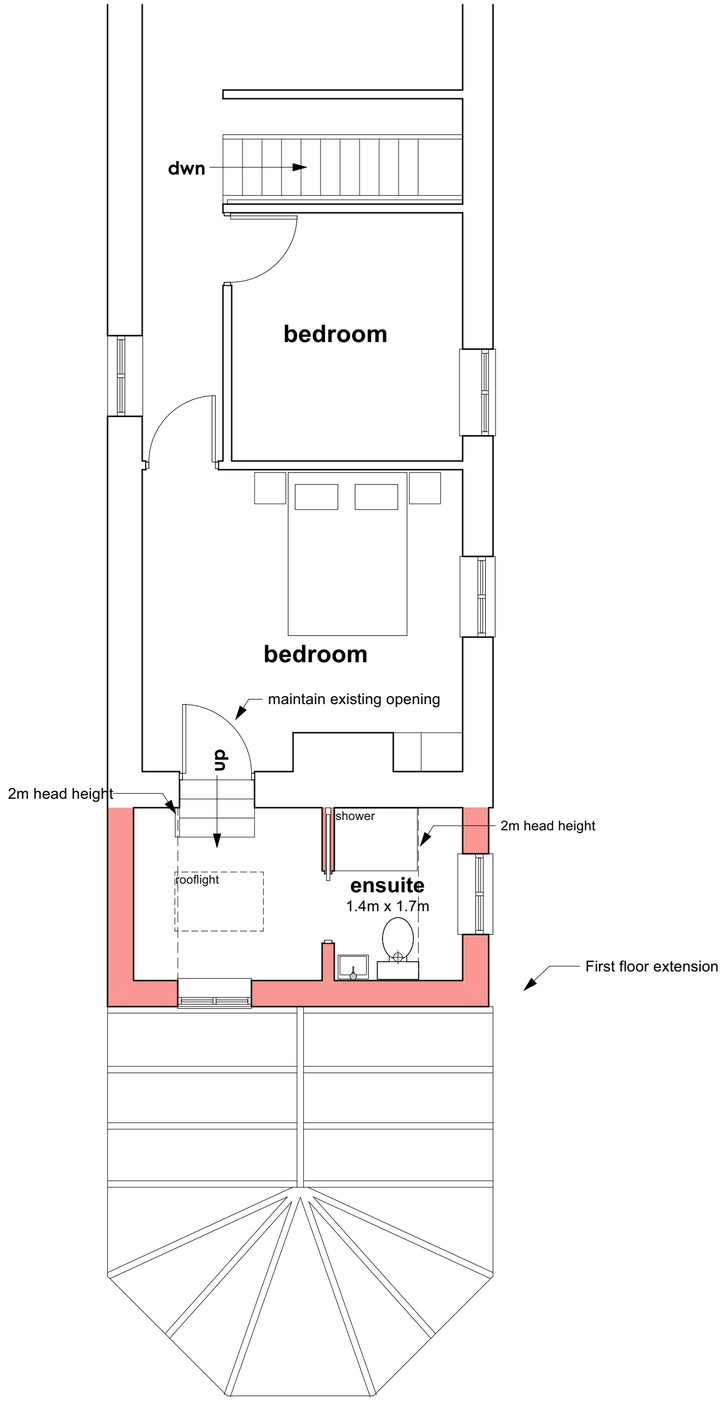

North East Elevation 1:100

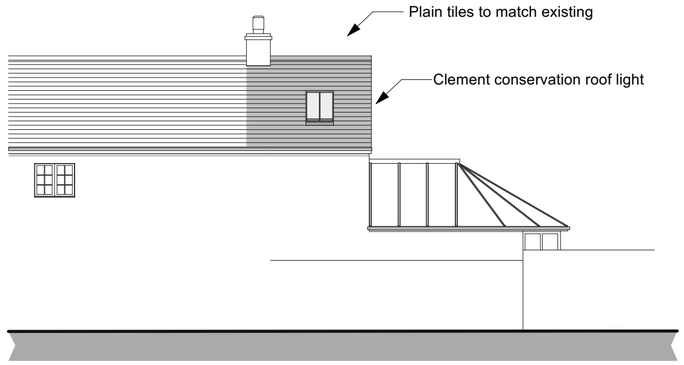


South East Elevation 1:100



North West Elevation 1:100

0 .5 1.0 2.0 3.0 4.0 5.0

1:100

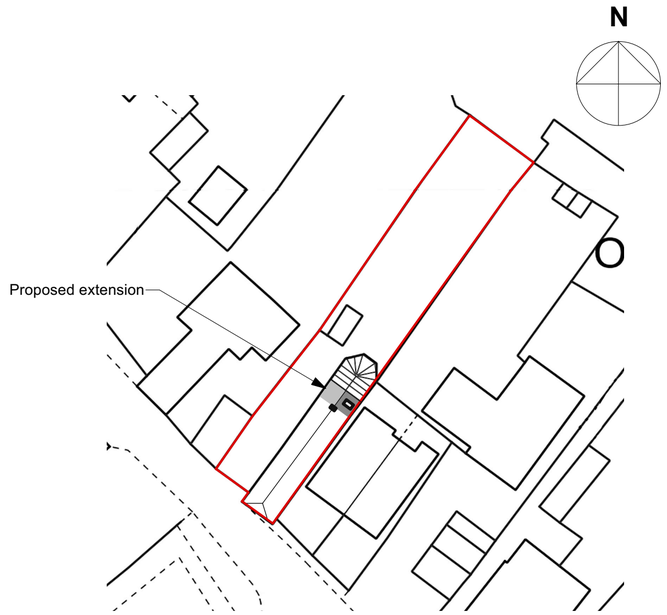

Block Plan 1:500

0 5 10 20 25

1:500

Job Title

Proposed First Floor Extension to Bee Cottage High Street Sutton Veny

Drawing Title

Proposed Floor Plan Elevations and Block Plan

Peter Withey
Architectural Designer
123 Clay Street Crockerton
Warminster Wiltshire BA12 8AG
Tele 01985 841111 e-mail witheydesign@btconnect.com

Scale 1:50 1:100 1:500 Date: July 2023

Drawing No 1180/2