Butlers Farm House, South Street site plan

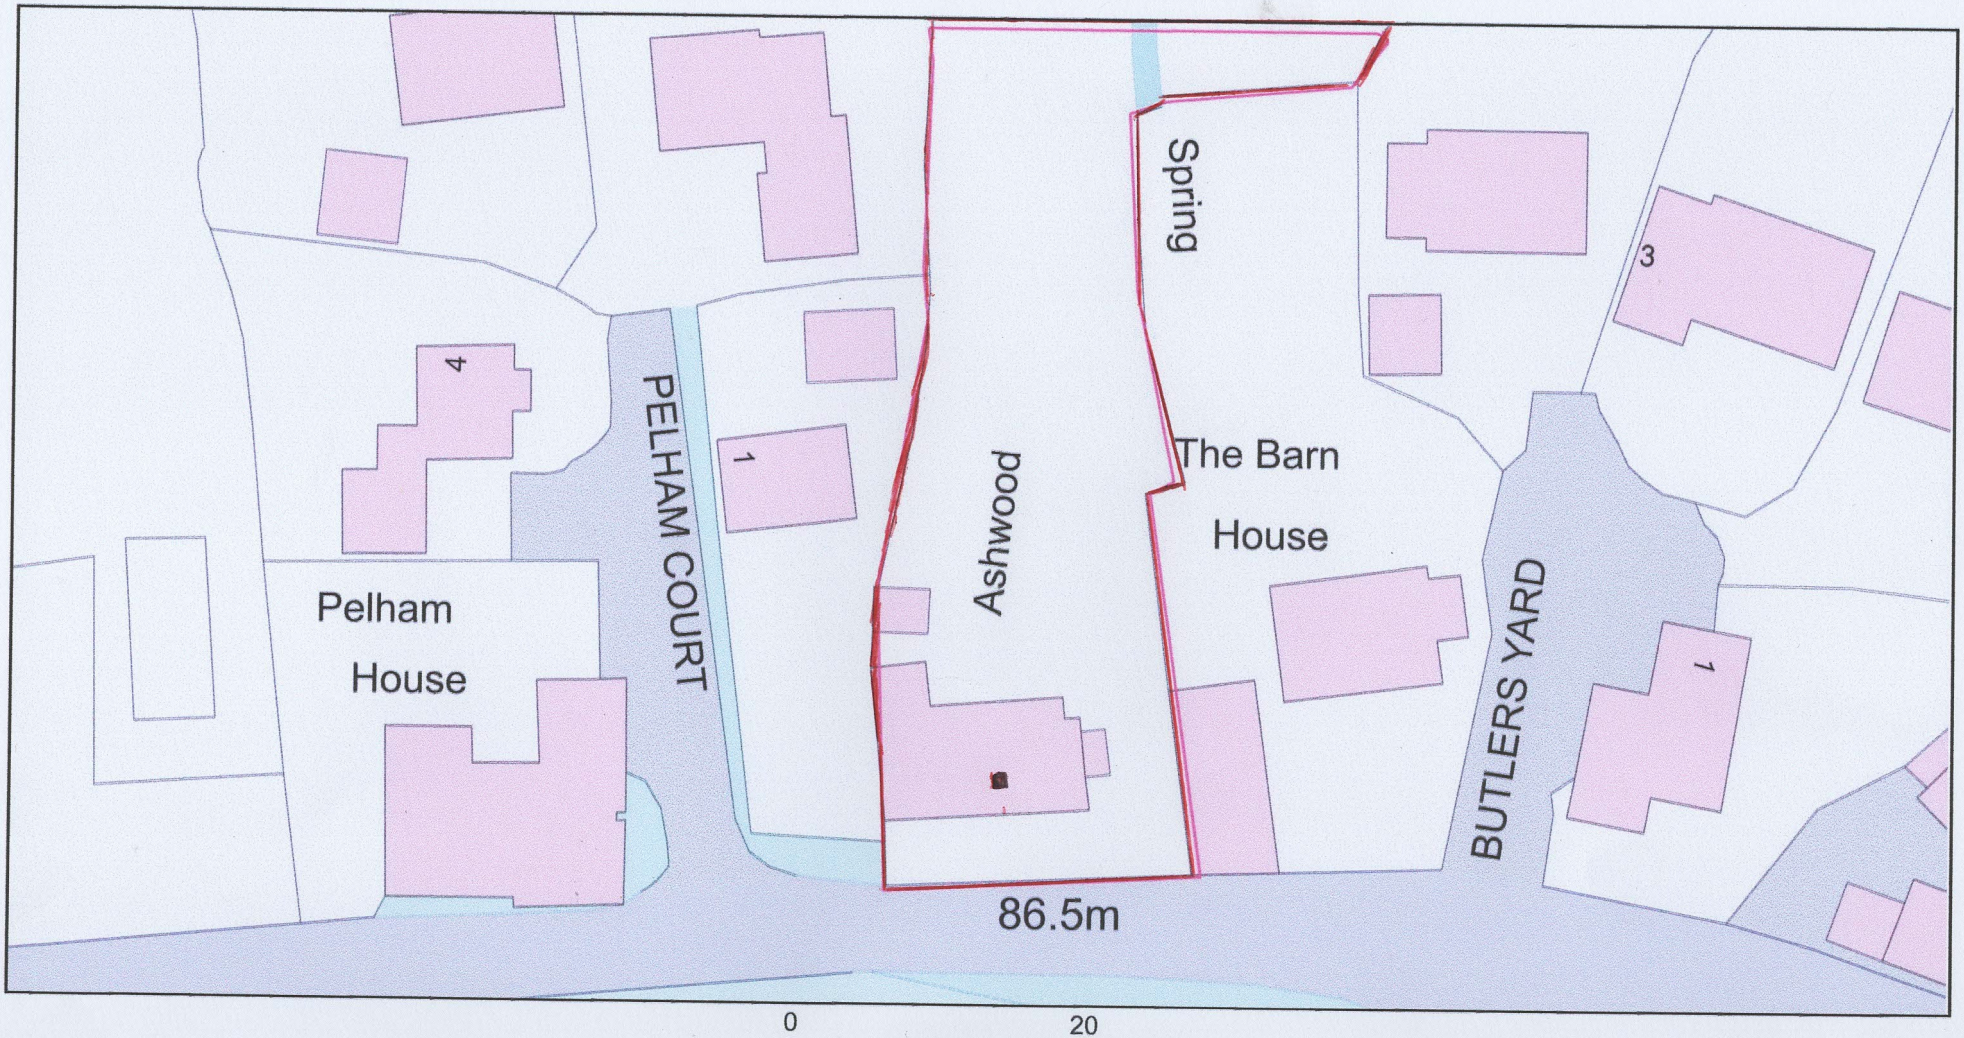

ReQuestaPlan

Plan Produced for: Suzanne Lindsey

Date Produced: 25 Jul 2023

Plan Reference Number: TQRQM23206221802800

Scale: 1:500 @ A4

© Crown copyright and database rights 2023 OS 100042766