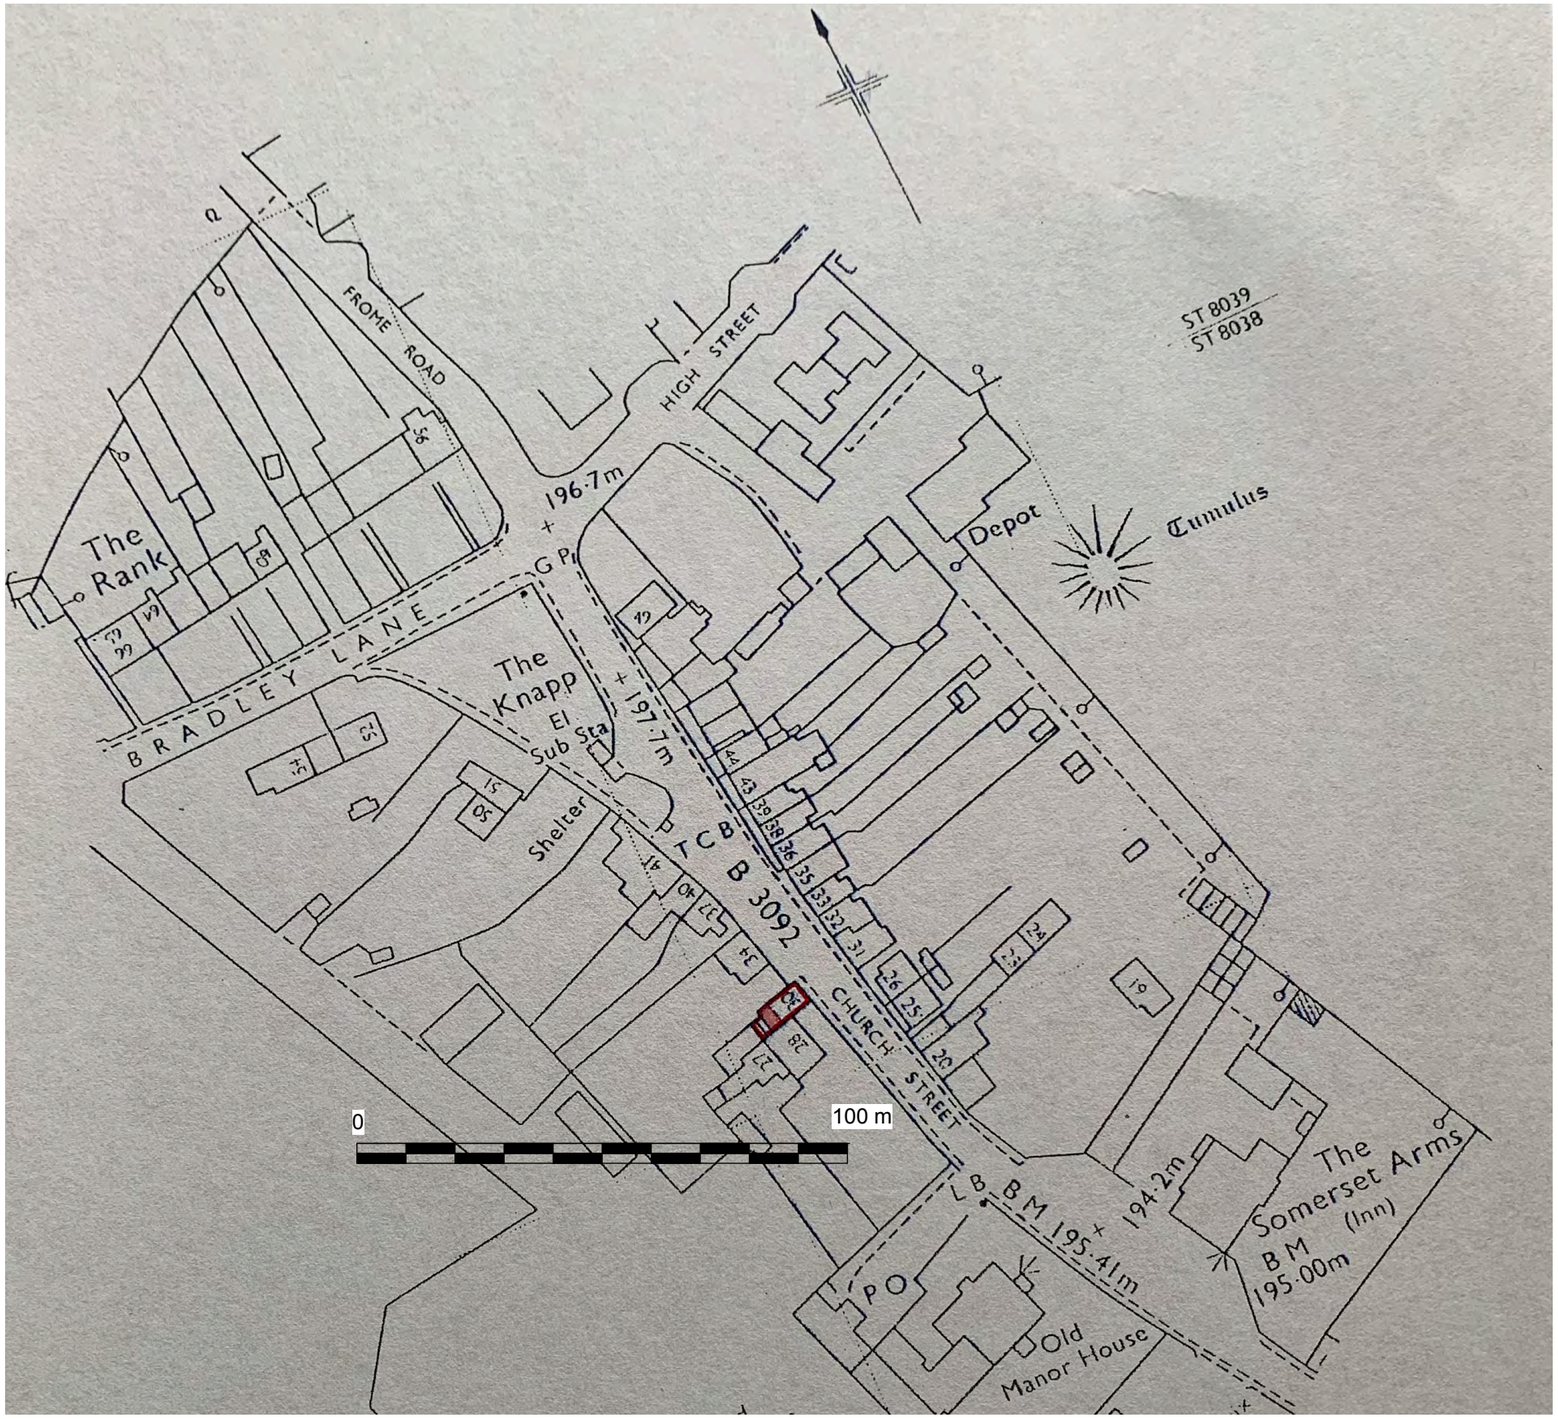

rev A 26.07.2023 Scale amened to 1:1250

COMPARELLI ARCHITECT John@comparelli.com comparelli.com 07932 025 040

Location Plan

Clock House,
30 Church Street
Maiden Bradley
1:1250 scale @ A3
24.07.2023