
64 Lancaster Square

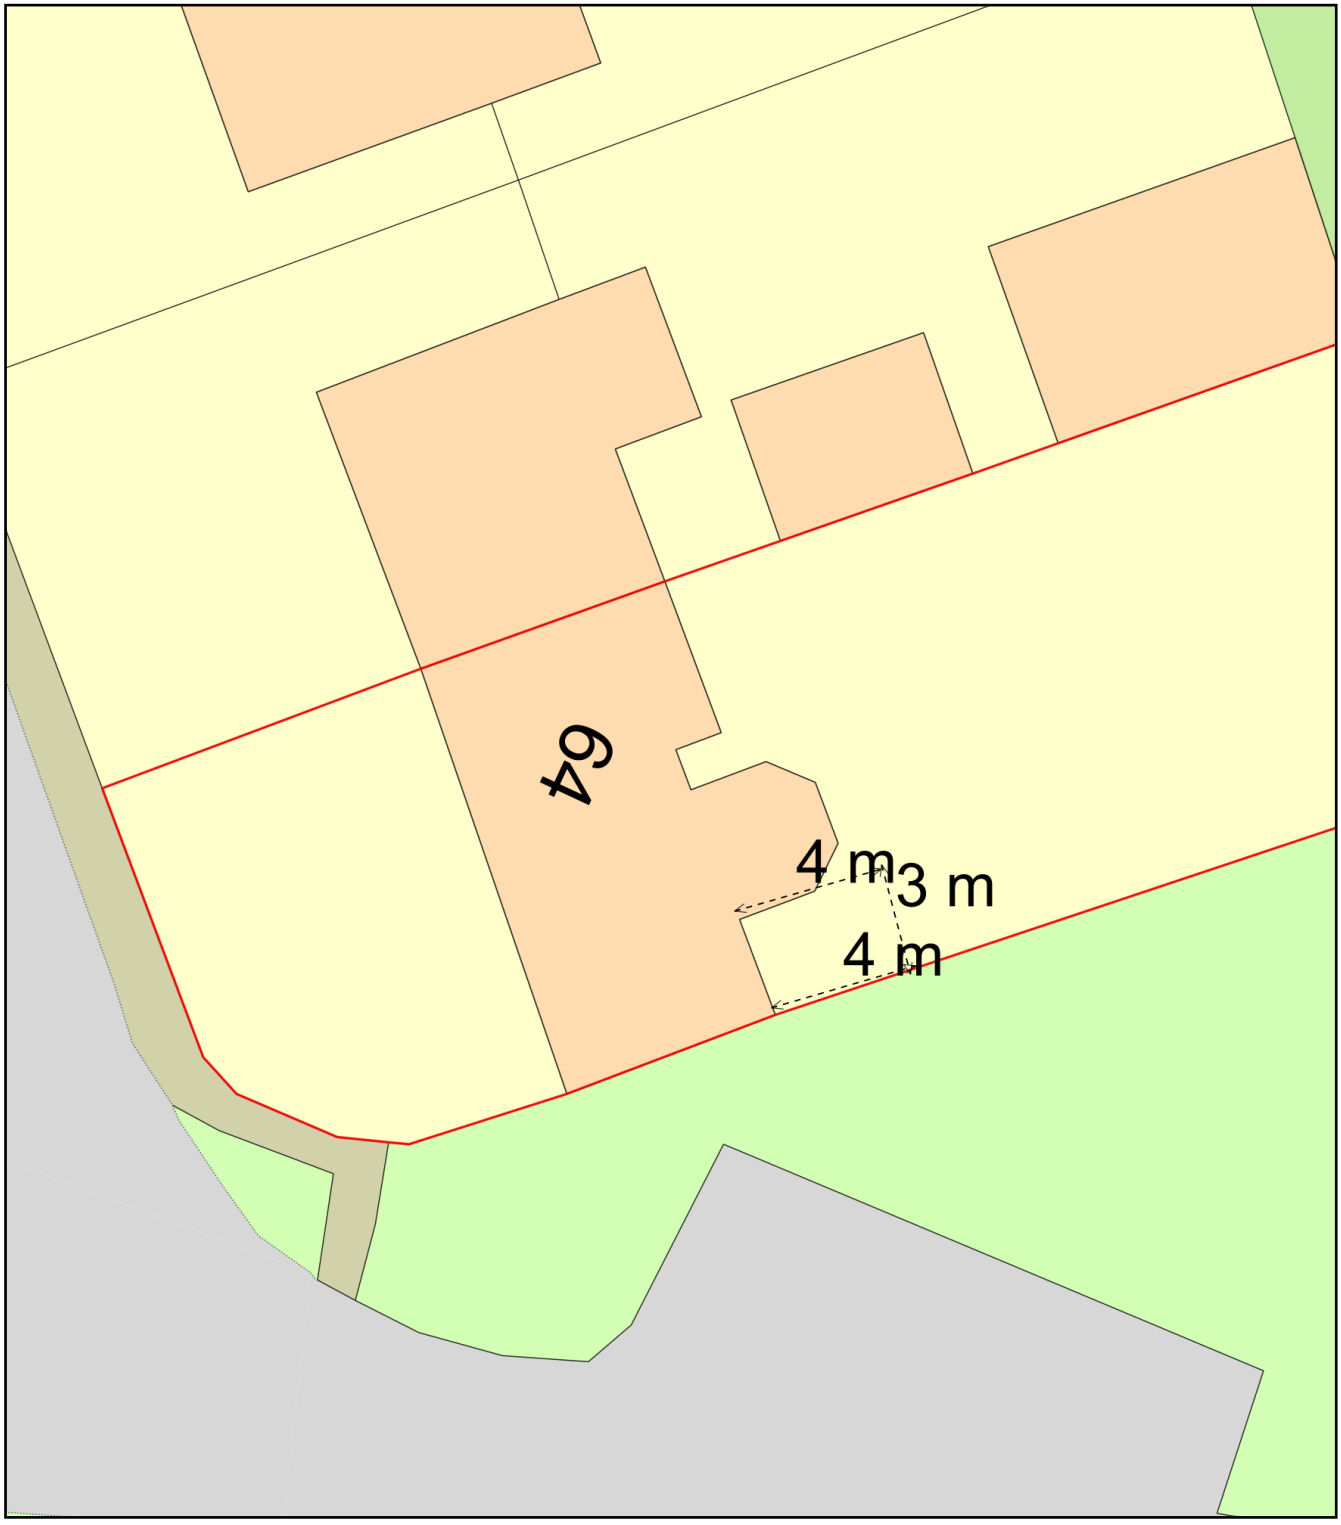

0 10
Metres

N

ReQuestaPlan

Plan Produced for: Adrian Bray

Date Produced: 18 Jul 2023

Plan Reference Number: TQRQM23199193007370

Scale: 1:200 @ A4

© Crown copyright and database rights 2023 OS 100042766