The Well House



1 North elevation
Scale: 1:100



2 South elevation
Scale: 1:100

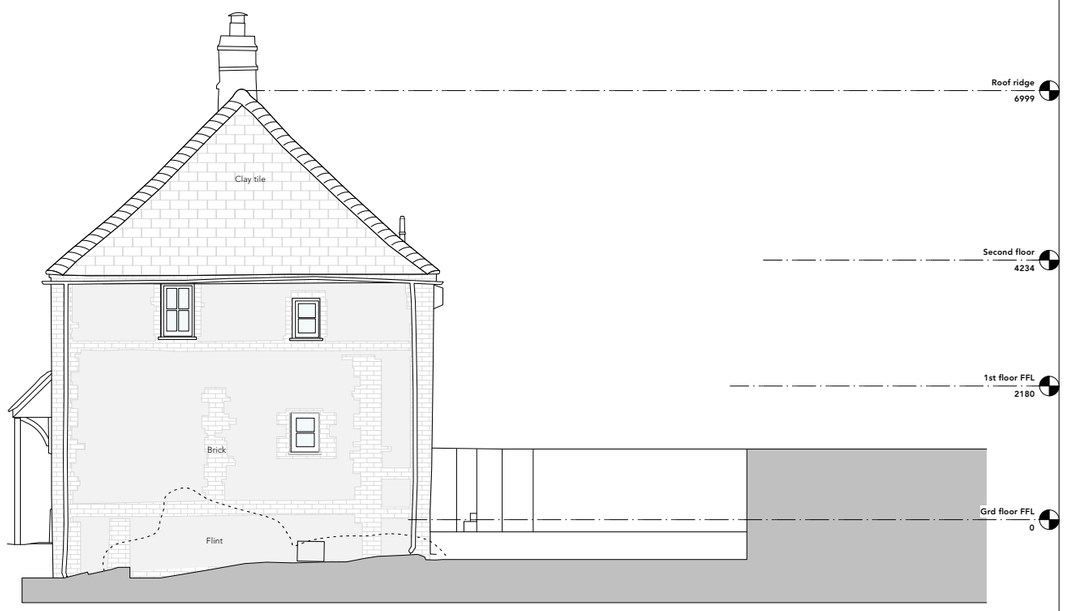

3 East elevation
Scale: 1:100

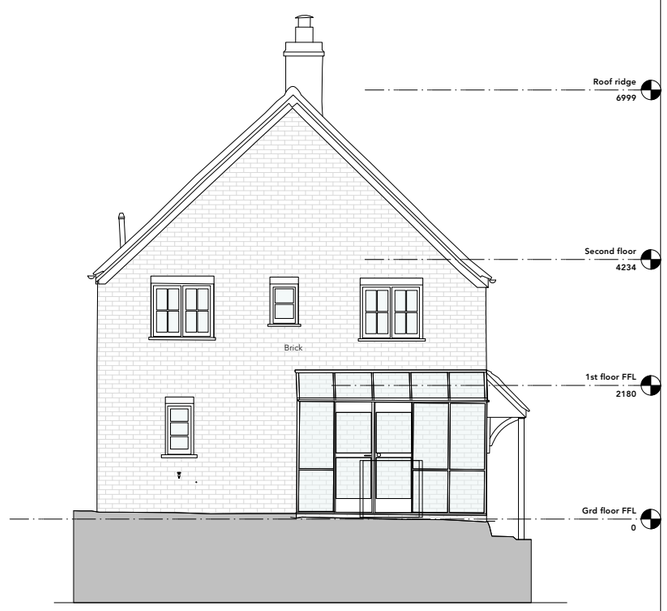

4 West elevation
Scale: 1:100

YellowDoor

Client
Katherine and Jack Paravicini

© YELLOWDOOR ARCHITECTURE LTD.
All dimensions in millimetres unless otherwise stated. Do not scale from this drawing. All dimensions to be verified on site prior to commencement of any work or the production of shop drawings. Any discrepancies to be reported to the construction manager. To be read in conjunction with all YellowDoor Architecture drawings and specifcations and consultant information.
e.yourstory@yellowdoor.design www.yellowdoor.design

0 1.0 2.0 3.0 M

Rev	Description	By	Date
A	Re-issued for planning following refusal	JS	17/07/2023

Scale	Paper
1:100	A3

Date drawing first issued
06/12/2022

Status
Planning

Drawing Title
Existing elevations

Project #	Drawing #	Rev #
3456-1	PE200	A