UPVC Sculptured design, double glazed units with 24mm sealed units with draught proofing and trickle vents.


Sizes:

W1 & W2	1100 mm x 1100 mm
W3	750 mm x 375 mm
W4 & W5	1350 mm x 1110 mm

Current windows are a mix of different styles, the proposed changes are to use a consistent style with single panes to maximise the light into the rooms.



Rear View

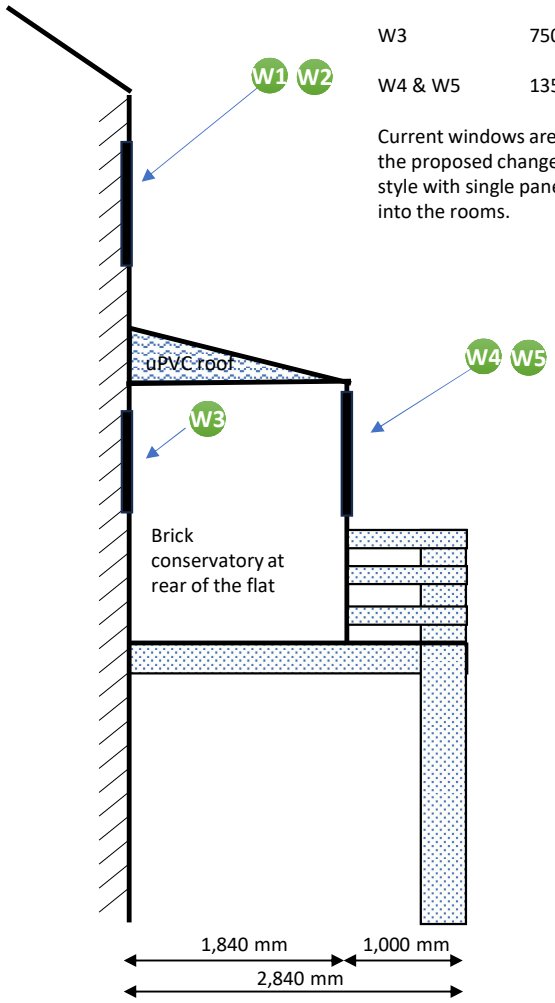

Side View



Title: Rear Elevation 4 Silver Street - Proposed			Date: July 2023
Size: A3 Scale 1:50		Drawing Number: 6 Version 2	Drawn By: DG Teale