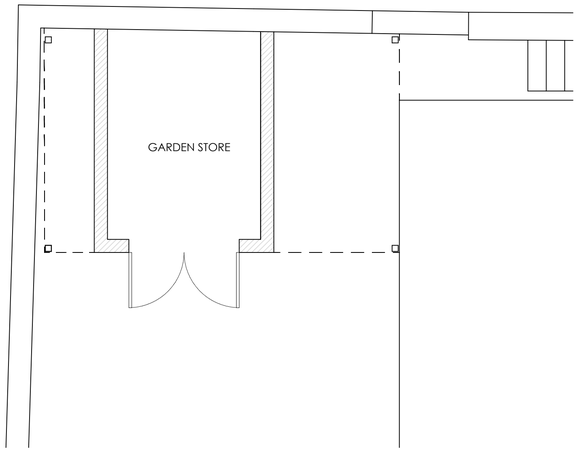

PROPOSED GARDEN STORE PLAN
SCALE 1:50

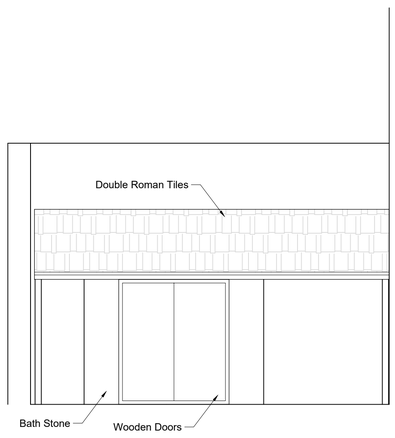

PROPOSED SOUTH EAST ELEVATION
SCALE 1:50

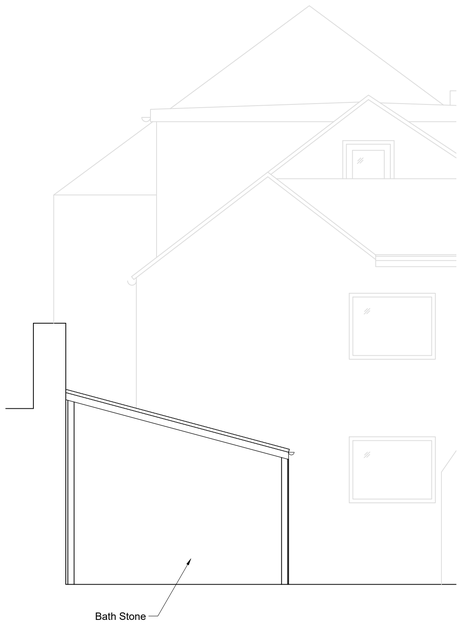

PROPOSED SOUTH WEST ELEVATION
SCALE 1:50

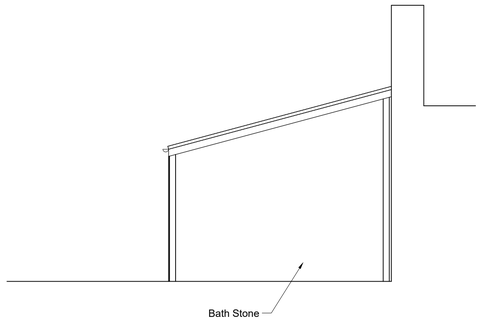

PROPOSED NORTH EAST ELEVATION
SCALE 1:50

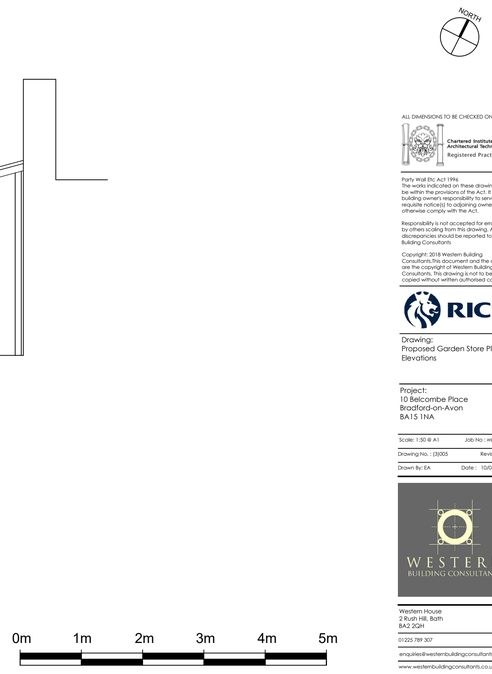

ALL DIMENSIONS TO BE CHECKED ON SITE

Chartered Institute of Architectural Technologists
Registered Practice

Party Wall Etc Act 1996
The works indicated on these drawings may be within the provisions of the Act. It is the building owner's responsibility to serve the requisite notice(s) to adjoining owners and otherwise comply with the Act.

Responsibility is not accepted for errors made by others scaling from this drawing. All discrepancies should be reported to Western Building Consultants

Copyright: 2018 Western Building Consultants.This document and the design are the copyright of Western Building Consultants. This drawing is not to be used or copied without written authorised consent

RICS

Drawing:
Proposed Garden Store Plan and Elevations

Project:
10 Belcombe Place
Bradford-on-Avon
BA15 1NA

Scale: 1:50 @ A1 | Job No : WB35690
Drawing No. : (3)005 | Revision : G
Drawn By: EA | Date : 10/04/2023

WESTERN BUILDING CONSULTANTS

Western House
2 Rush Hill, Bath
BA2 2QH
01225 789 307
enquiries@westernbuildingconsultants.co.uk
www.westernbuildingconsultants.co.uk