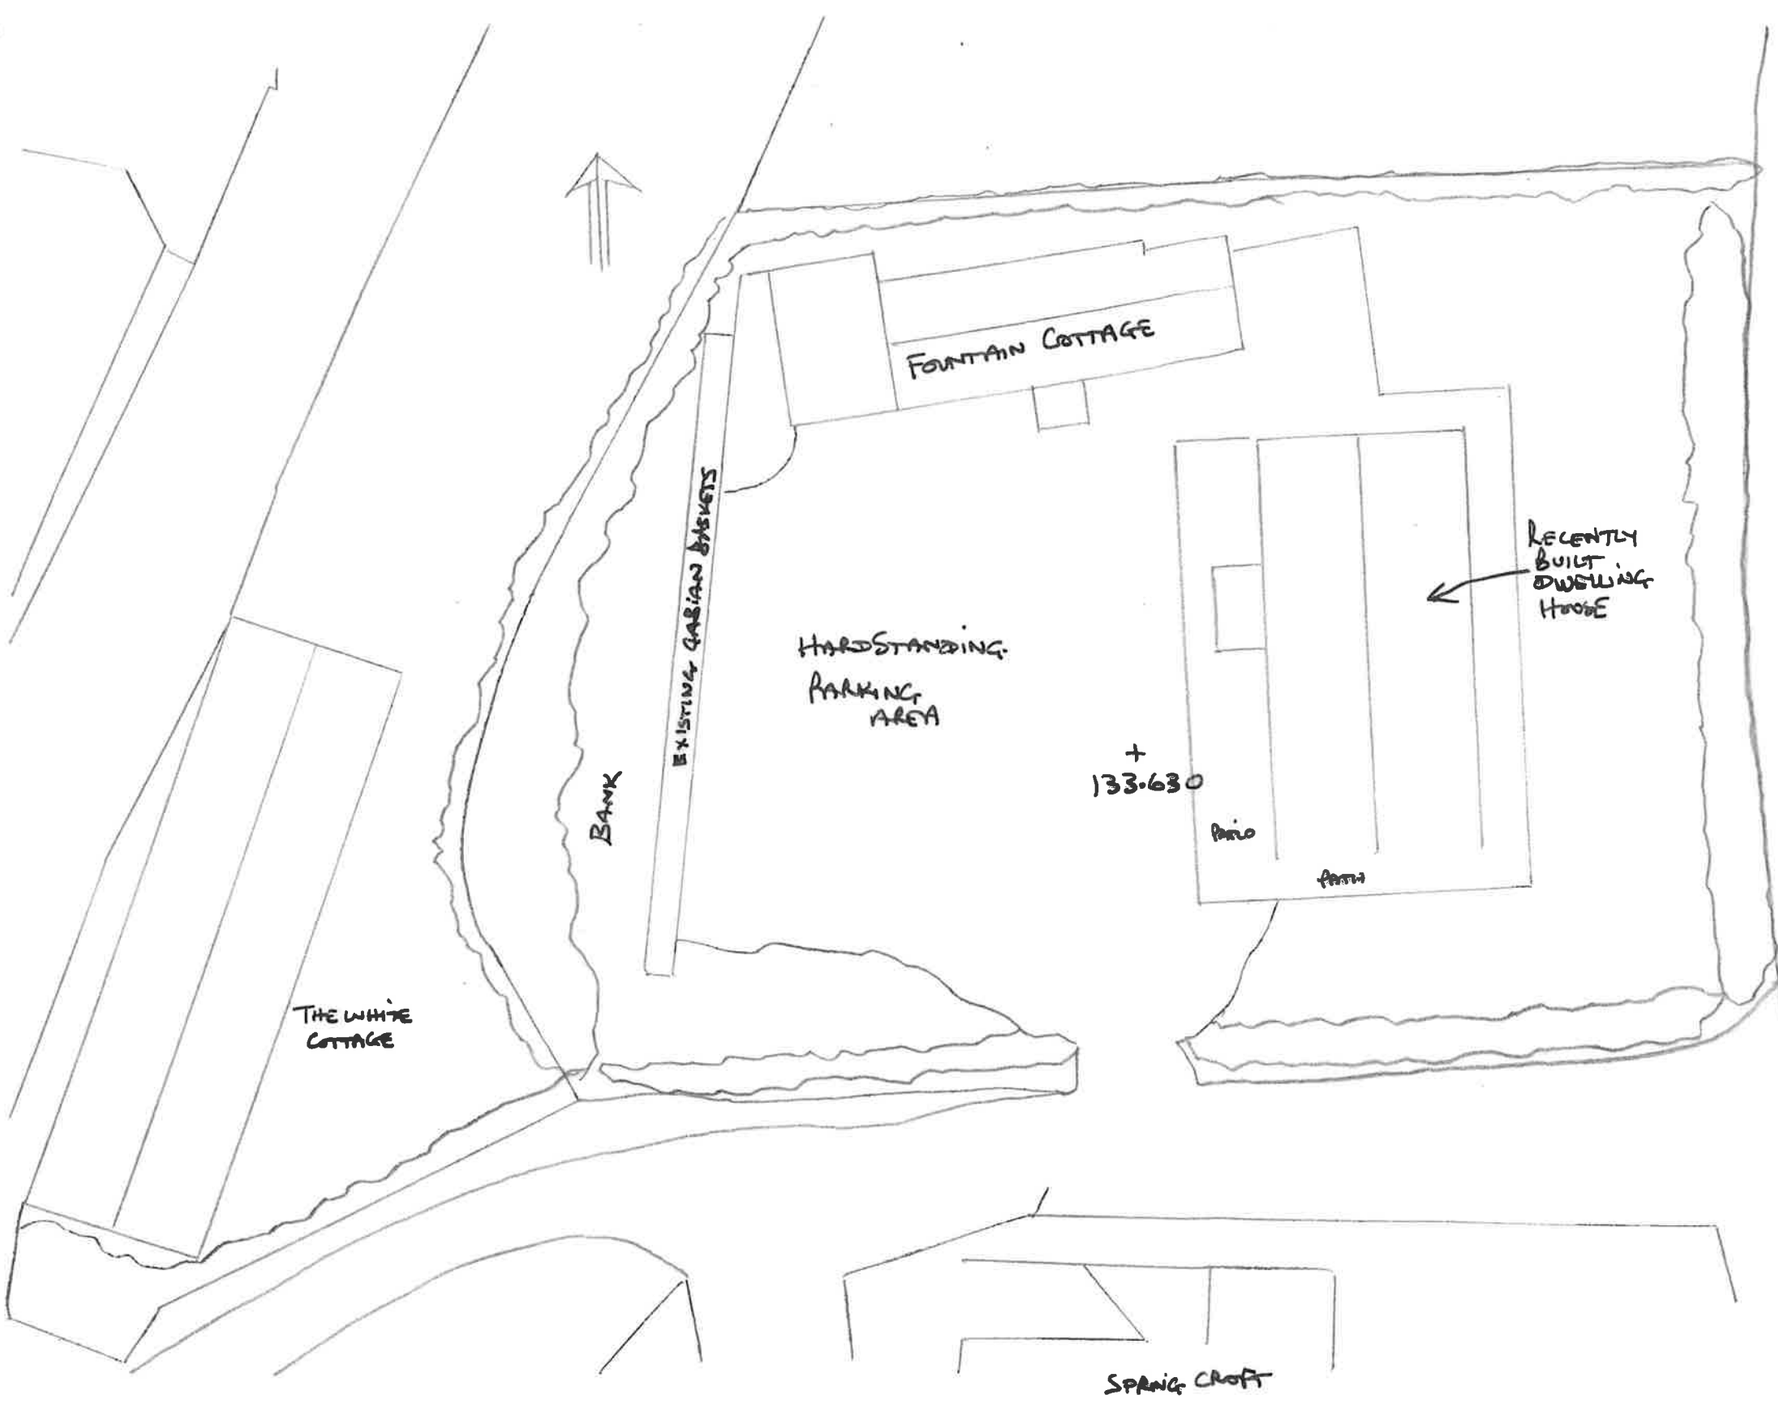

SCALE 1:200

0 1 2 3 4 5 10m 20m

NORTH

DRAWING NO. 5 - ADDITIONAL INFO REQUEST

FOUNTAIN COTTAGE ZEALS B&B 2 6NE

DRAWING - BLOCK PLAN EXISTING

MR+MRS BOS 21/7/23

SCALE 1:200 at A3