NOTES:

THIS DRAWING IS COPYRIGHT OF THE ARCHITECTS AND
MUST NOT BE USED WITHOUT THEIR PERMISSION.
ALL DIMENSIONS TO BE CHECKED ON SITE. DISCREPANCIES
AND OMISSIONS TO BE REPORTED IMMEDIATELY TO THE ARCHITECT.

0 1 2 3 4 5 6m

relphross partnership architects

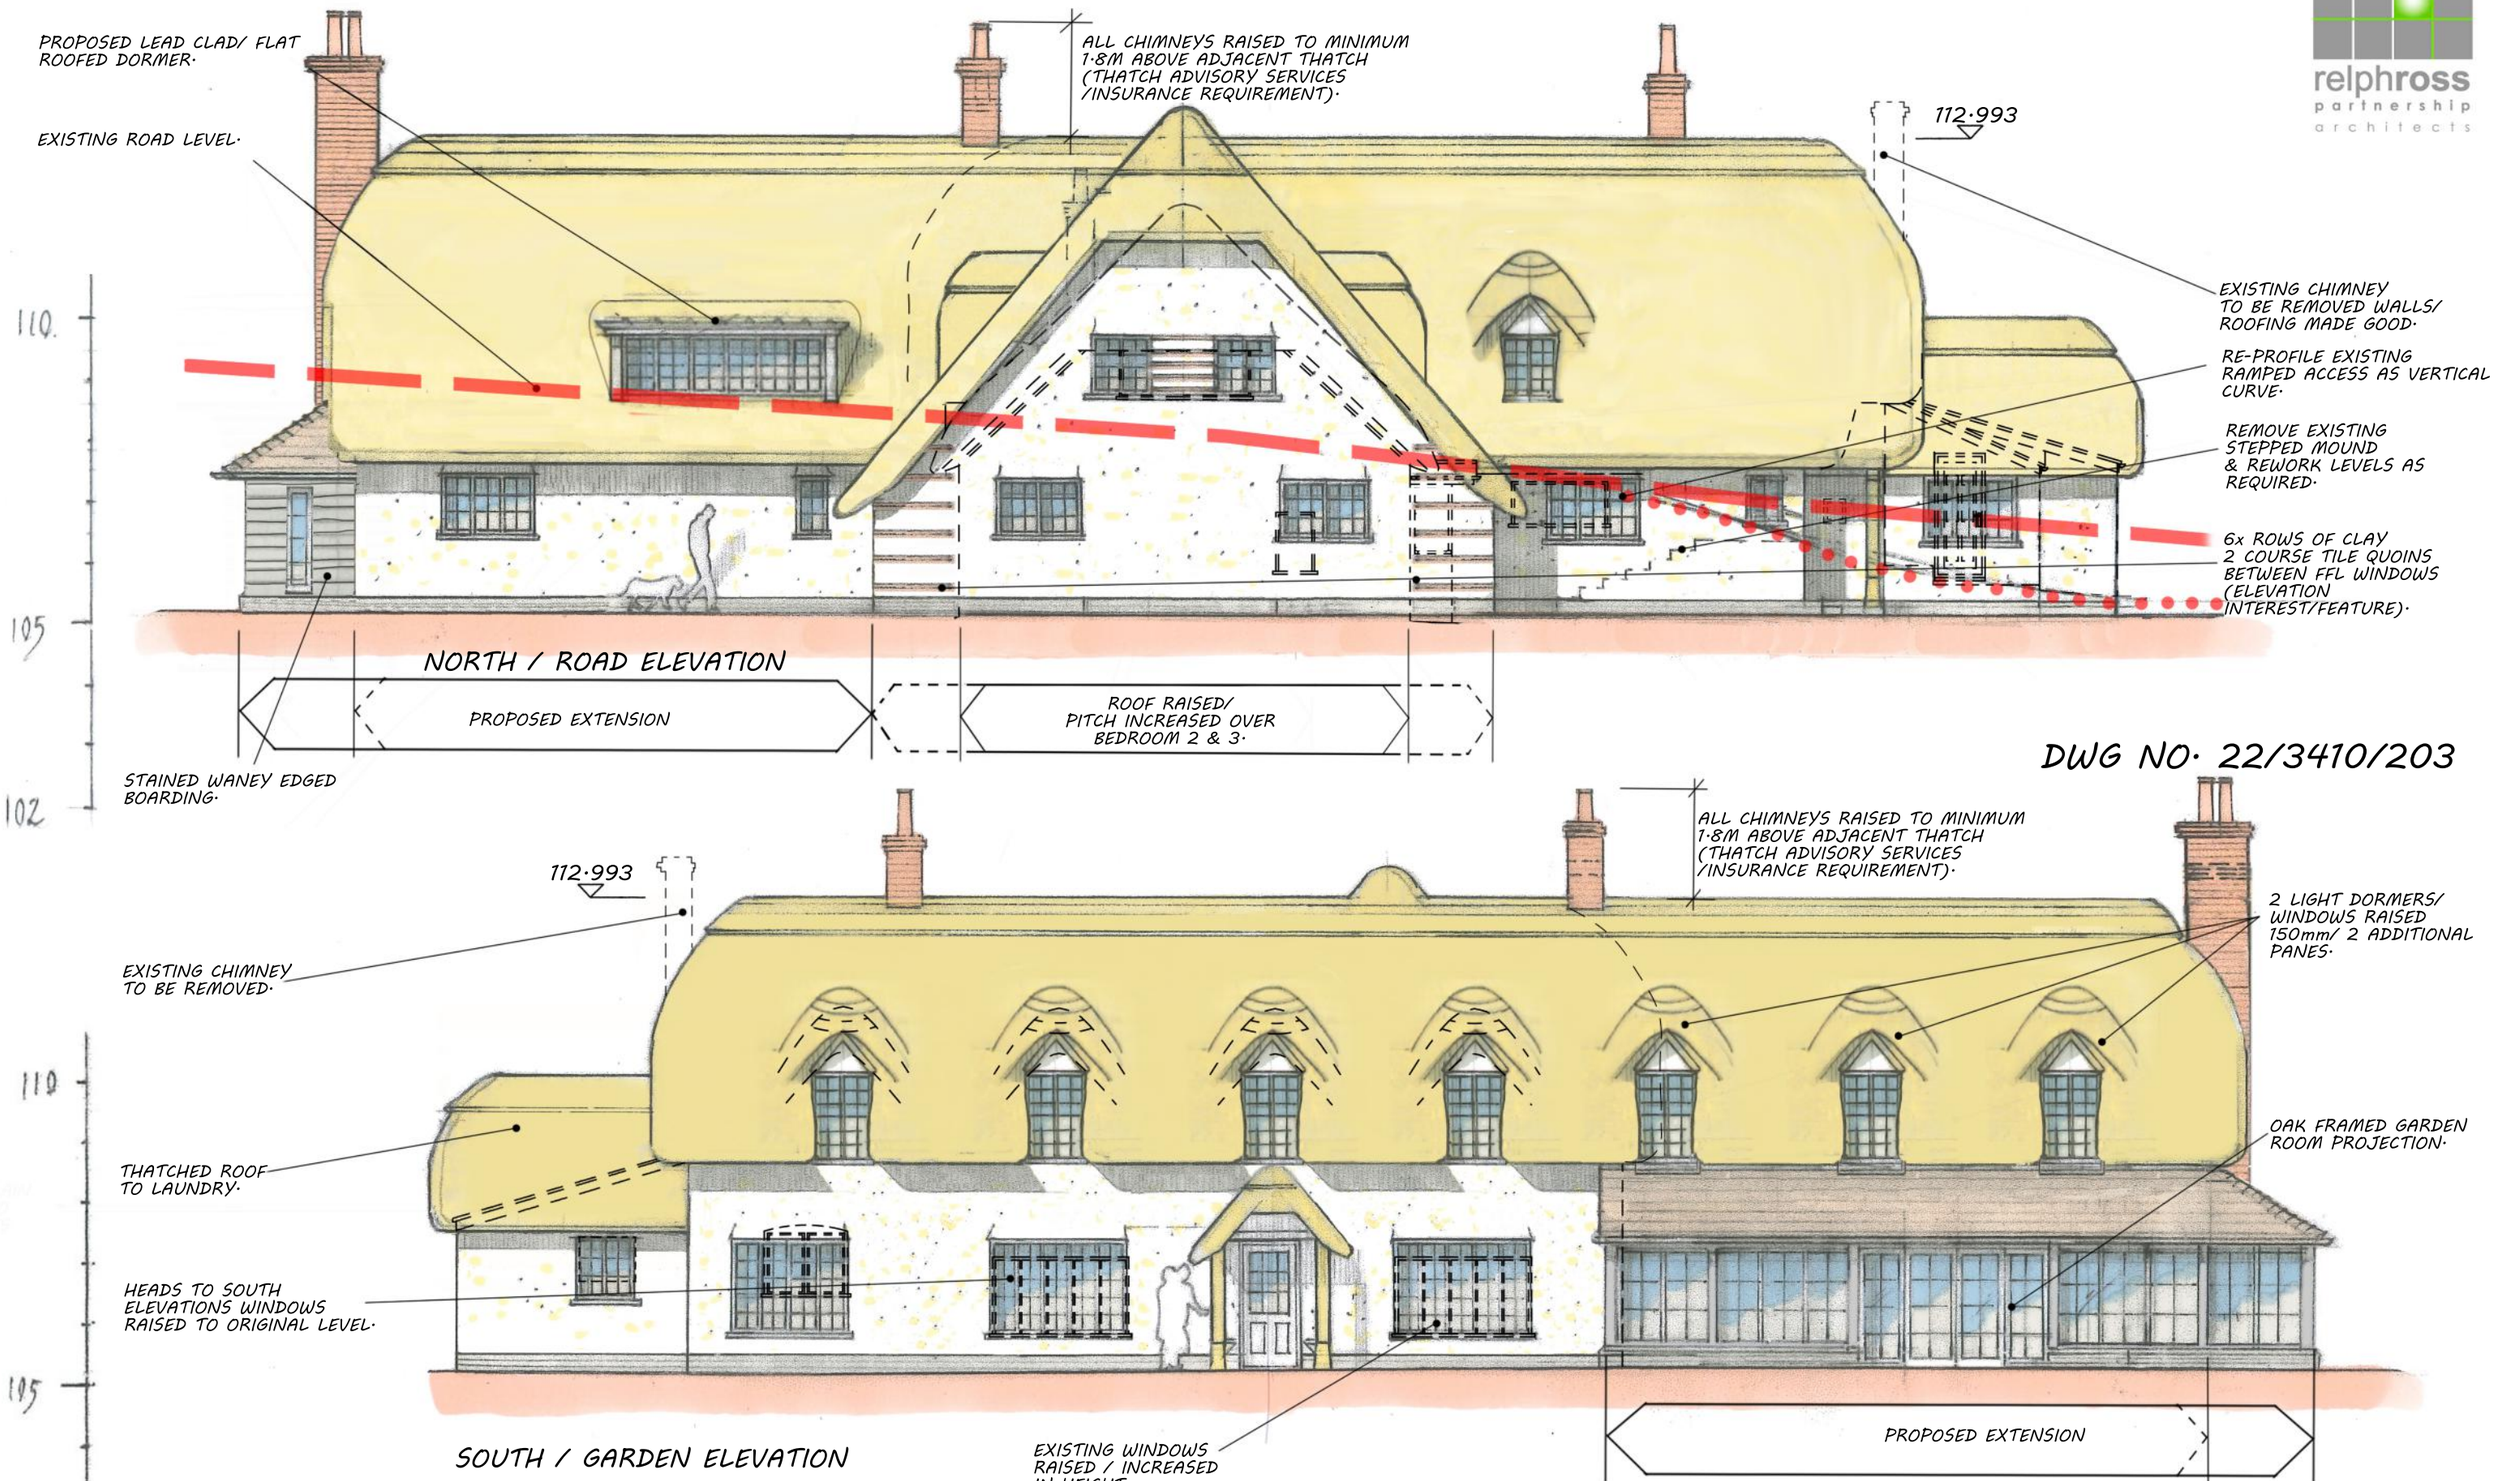

DWG NO. 22/3410/203

PROPOSAL FOR ALTERATIONS & EXTENSION AT ORCHARD COTTAGE, STERT, DEVIZES, SN10 3LD
PROPOSED NORTH & SOUTH ELEVATION, SCALE 1:100 @ A3, © R.R.P.L. JULY 2022.