NOTES:

THIS DRAWING IS COPYRIGHT OF THE ARCHITECTS AND
MUST NOT BE USED WITHOUT THEIR PERMISSION.
ALL DIMENSIONS TO BE CHECKED ON SITE. DISCREPANCIES
AND OMISSIONS TO BE REPORTED IMMEDIATELY TO THE ARCHITECT.

relphross
partnership
architects

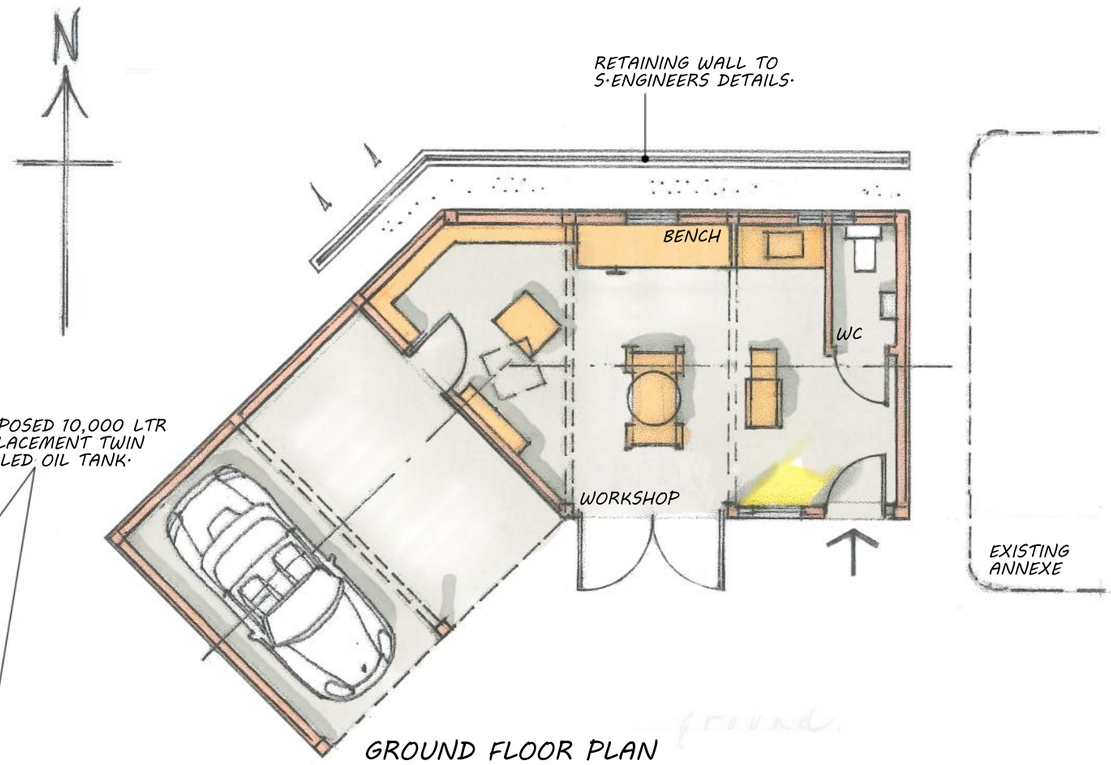

GROUND FLOOR PLAN

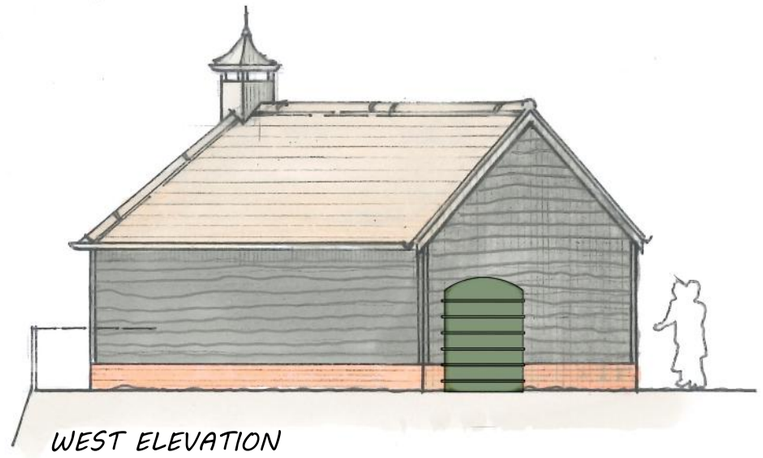

WEST ELEVATION

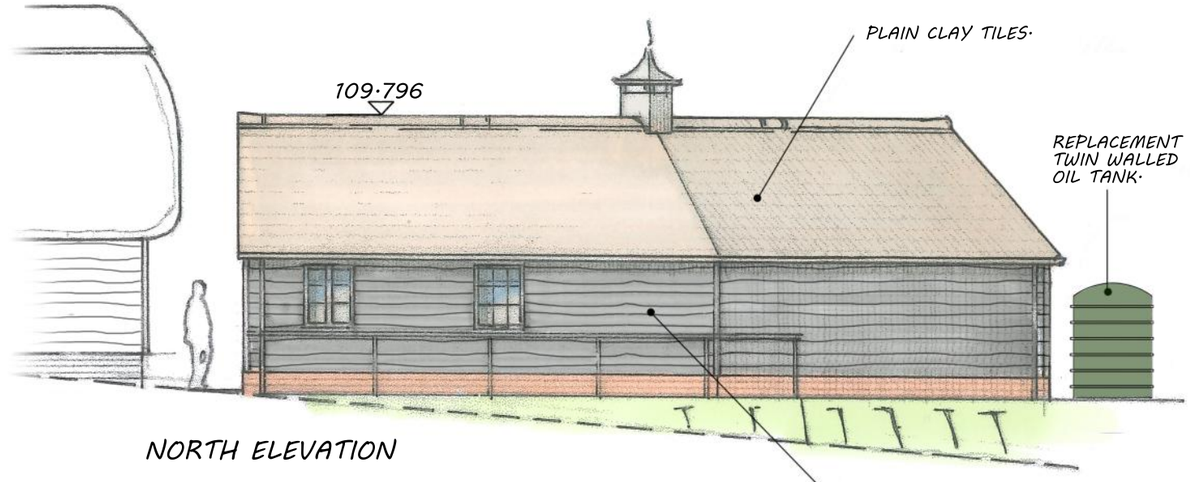

NORTH ELEVATION

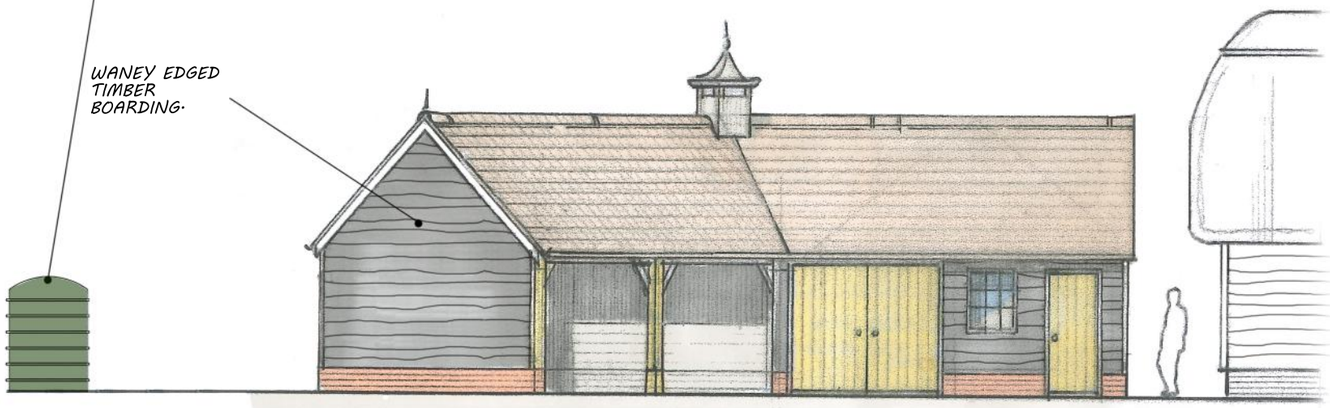

SOUTH ELEVATION

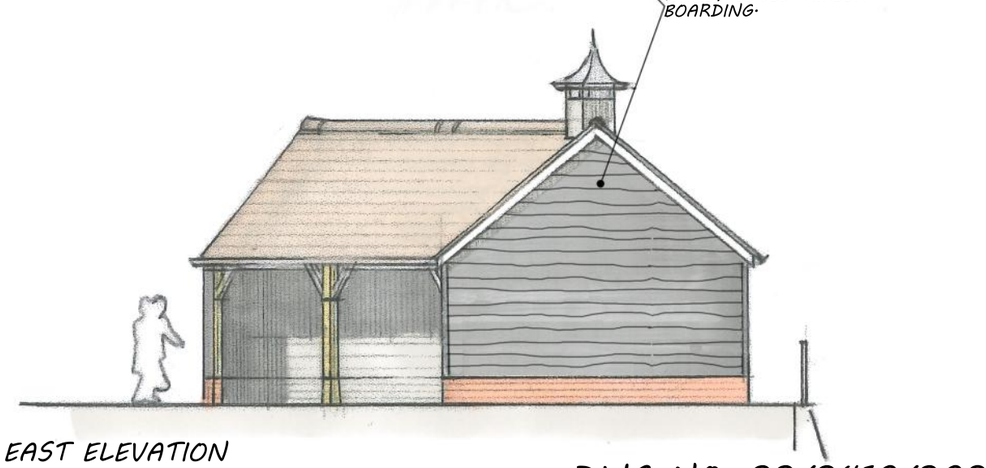

EAST ELEVATION

0 1 2 3 4 5 6m

DWG NO. 22/3410/208

PROPOSAL FOR CAR BARN & WORKSHOP AT ORCHARD COTTAGE, STERT,
PROPOSED PLAN & PRINCIPAL ELEVATIONS, SCALE 1:100 @ A3, © R.R.P.L. JANUARY 2023.