NOTES:

THIS DRAWING IS COPYRIGHT OF THE ARCHITECTS AND
MUST NOT BE USED WITHOUT THEIR PERMISSION.
ALL DIMENSIONS TO BE CHECKED ON SITE. DISCREPANCIES
AND OMISSIONS TO BE REPORTED IMMEDIATELY TO THE ARCHITECT.

relphross
partnership
architects

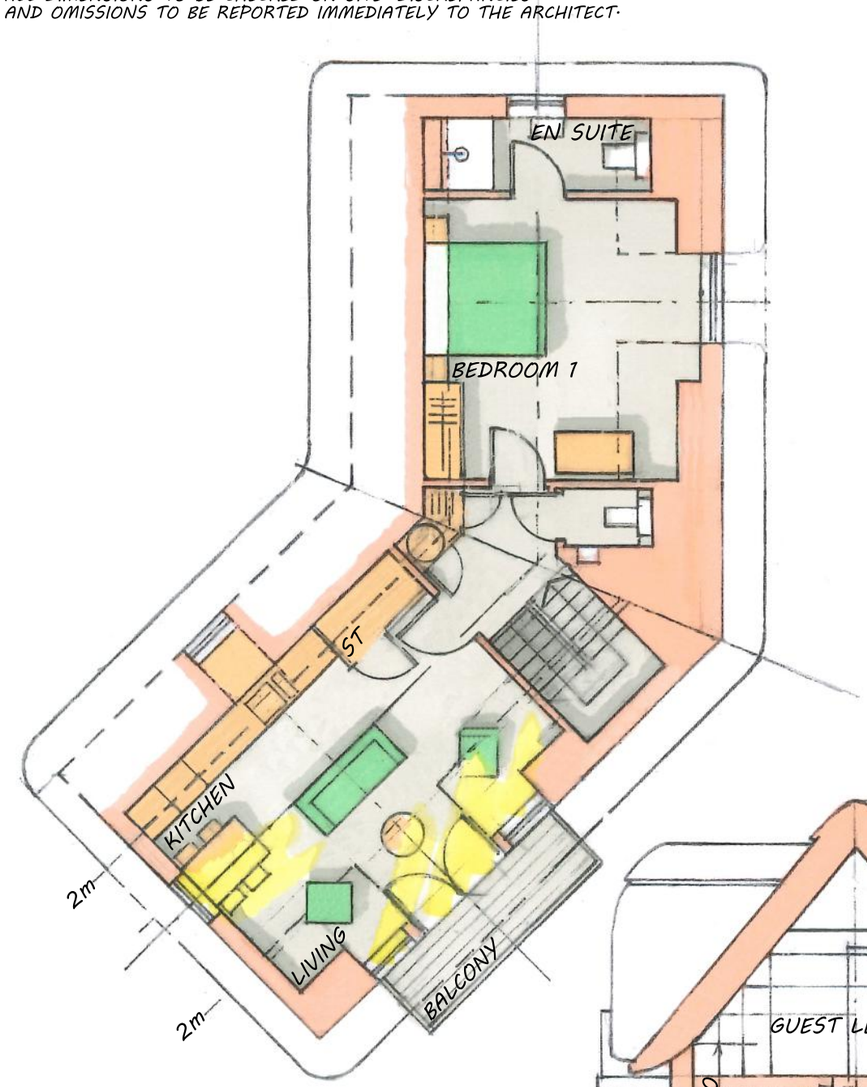

FIRST FLOOR PLAN



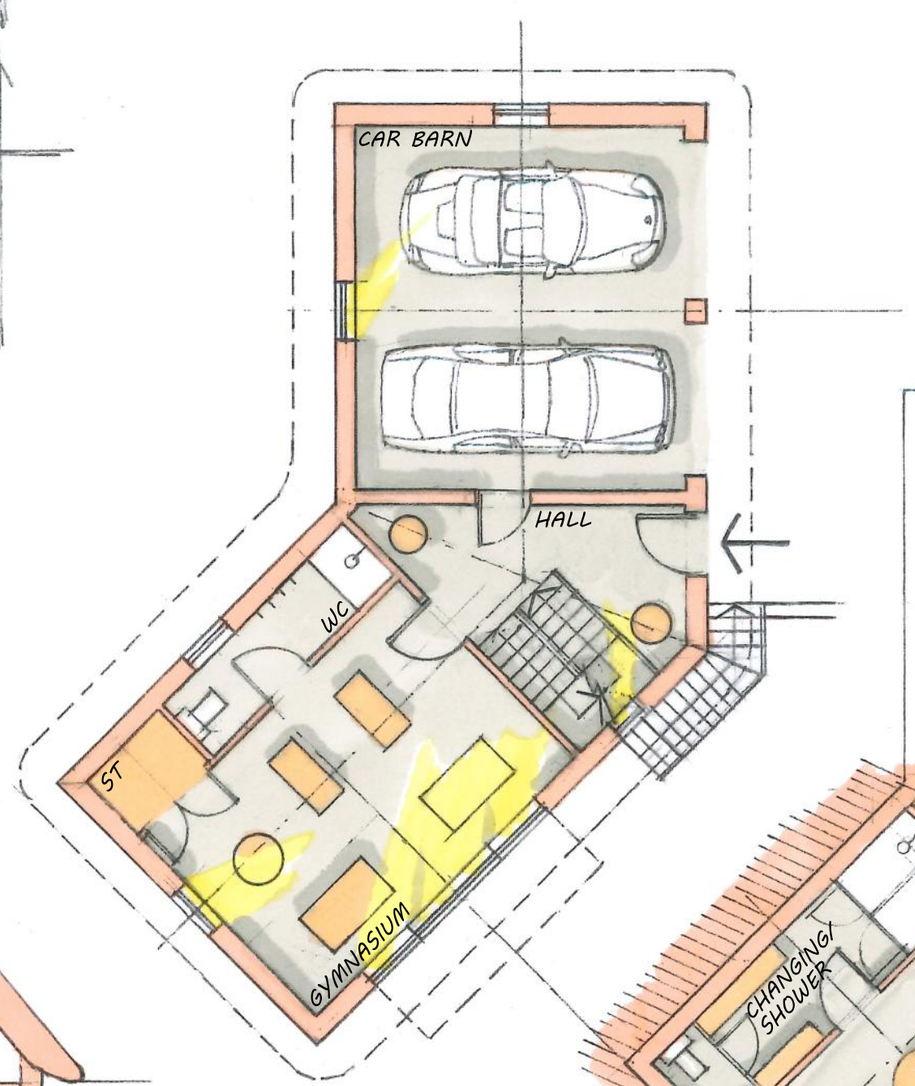

GROUND FLOOR PLAN

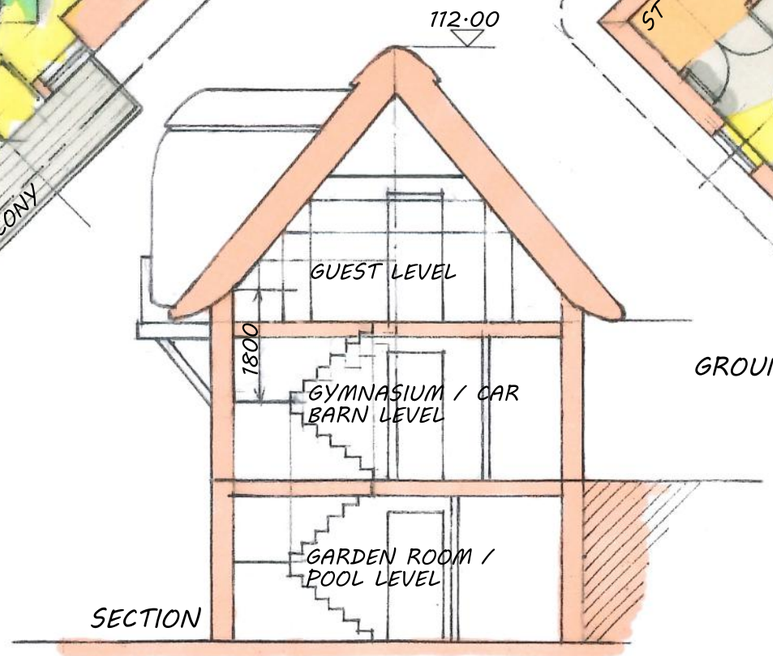

SECTION

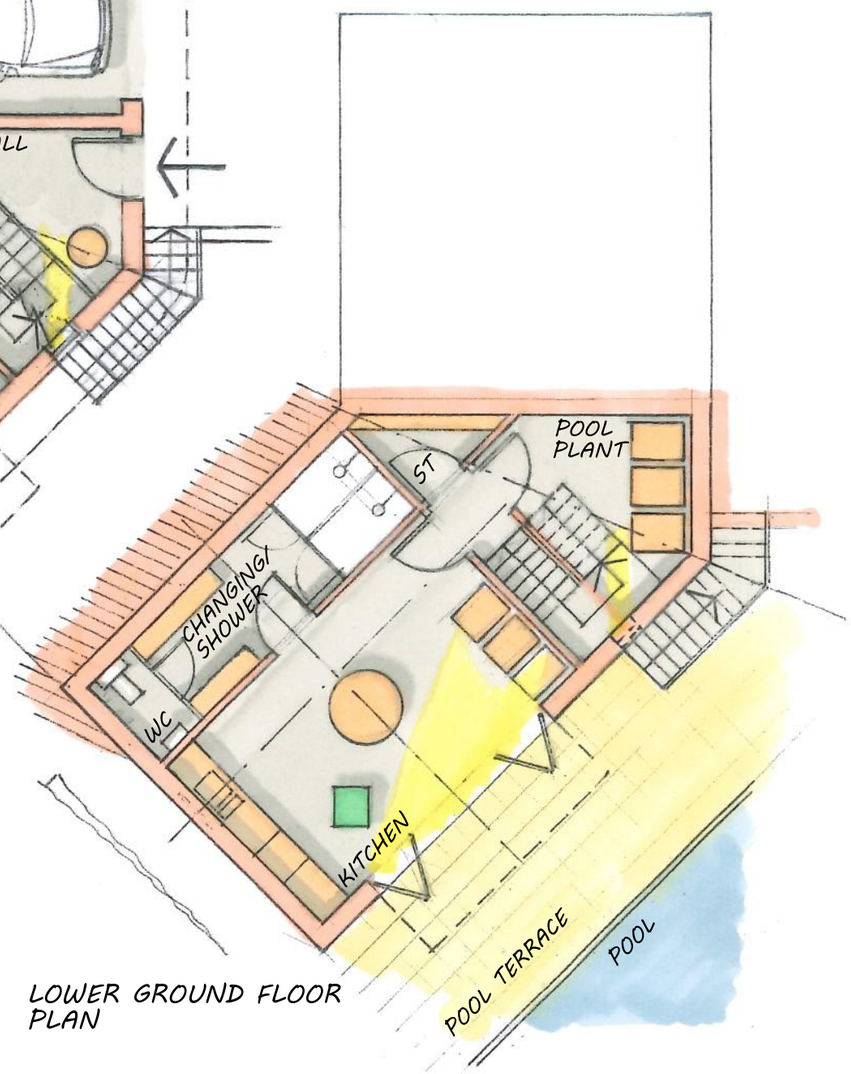

LOWER GROUND FLOOR PLAN

0 1 2 3 4 5 6m

DWG NO. 22/3410/206

PROPOSAL FOR ALTERATIONS & EXTENSIONS AT ORCHARD COTTAGE, STERT, DEVIZES, SN10 3LD
PROPOSED POOL, GARAGE & GUEST ANNEXE, PLANS, SCALE 1:100 @ A3, © R.R.P.L. JULY 2022.