NOTES:

THIS DRAWING IS COPYRIGHT OF THE ARCHITECTS AND MUST NOT BE USED WITHOUT THEIR PERMISSION.
ALL DIMENSIONS TO BE CHECKED ON SITE. DISCREPANCIES AND OMISSIONS TO BE REPORTED IMMEDIATELY TO THE ARCHITECT.

relphross partnership architects

112.00

STAINED TIMBER DOORS.

STEPS TO ACCOMMODATION/ GARAGE LEVEL.

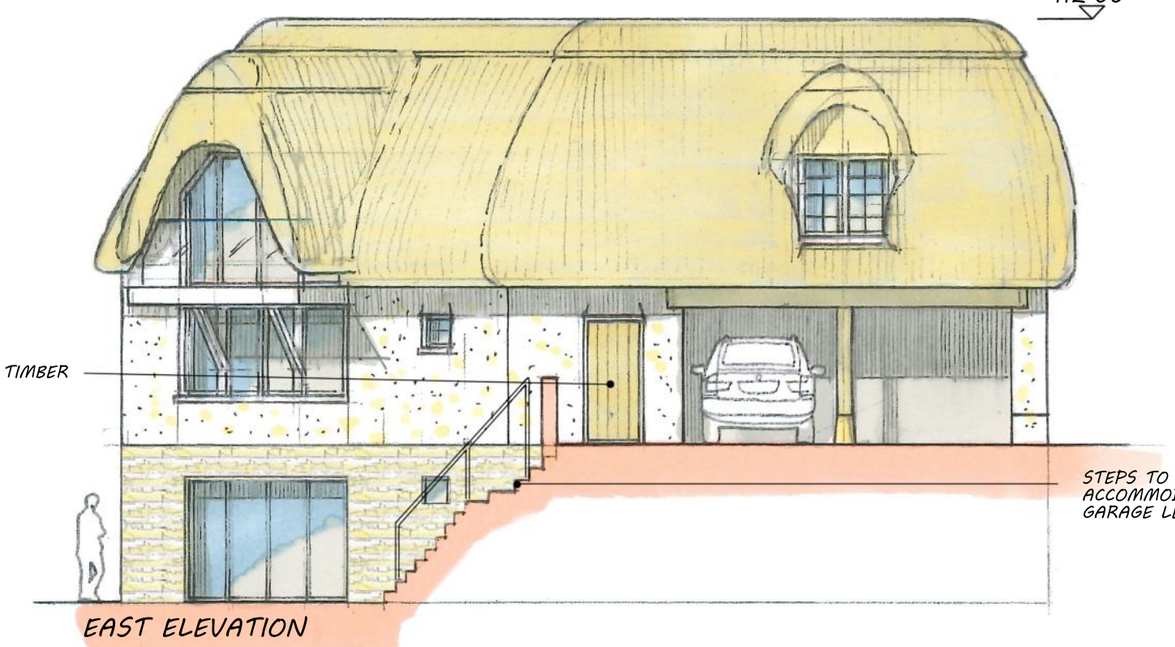

EAST ELEVATION

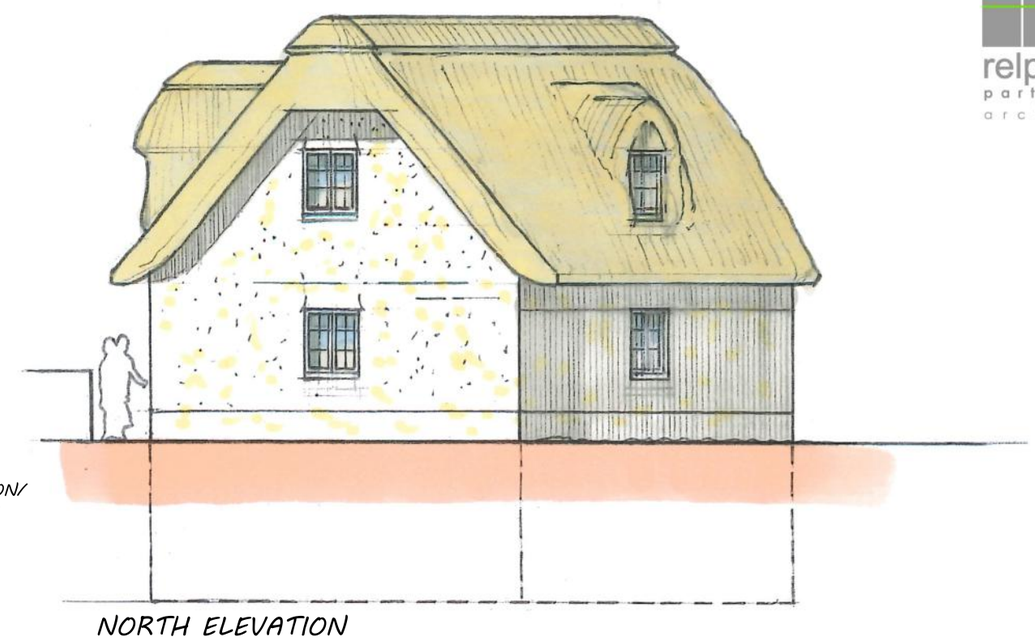

NORTH ELEVATION

DWG NO. 22/3410/207

DOMINANT GLAZING TO SOUTH ELEVATION VIEW.

THATCHED ROOF TO GARDEN / GARAGE / GUEST BUILDING.

RENDERED & PAINTED EXTERNAL WALLS.

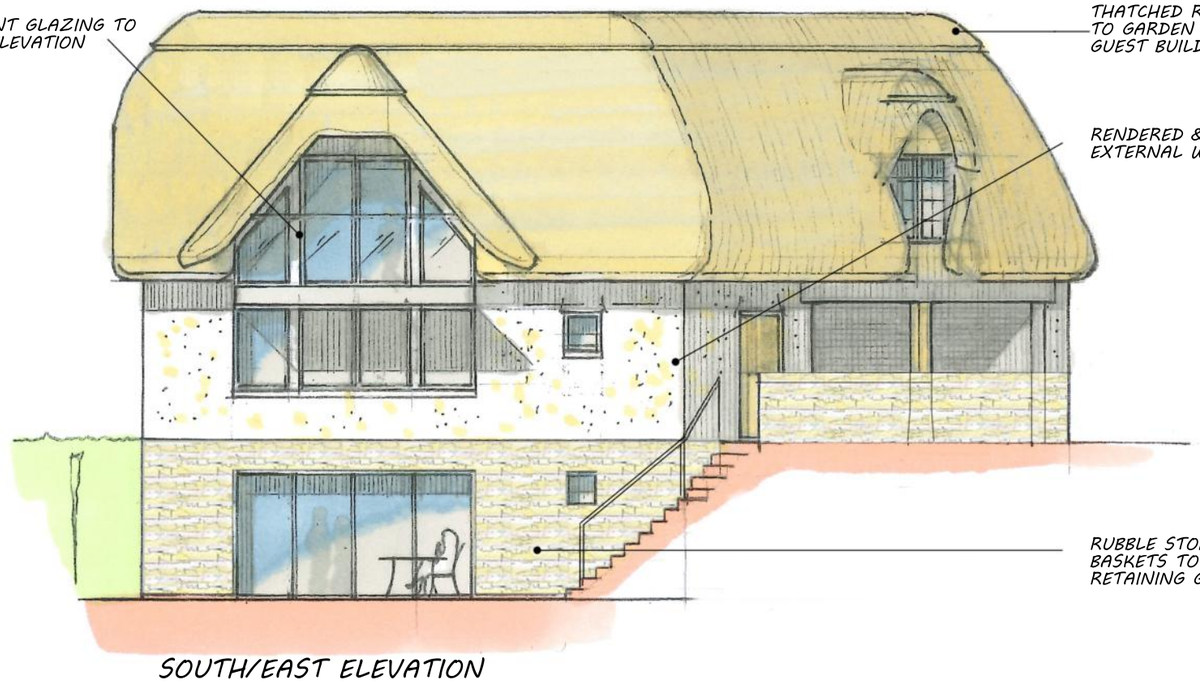

RUBBLE STONE FILLED GABION BASKETS TO MATCH GARDEN RETAINING GABION WALL.

SOUTH/EAST ELEVATION

112.00

STEPS TO ACCOMMODATION/ GARAGE LEVEL.

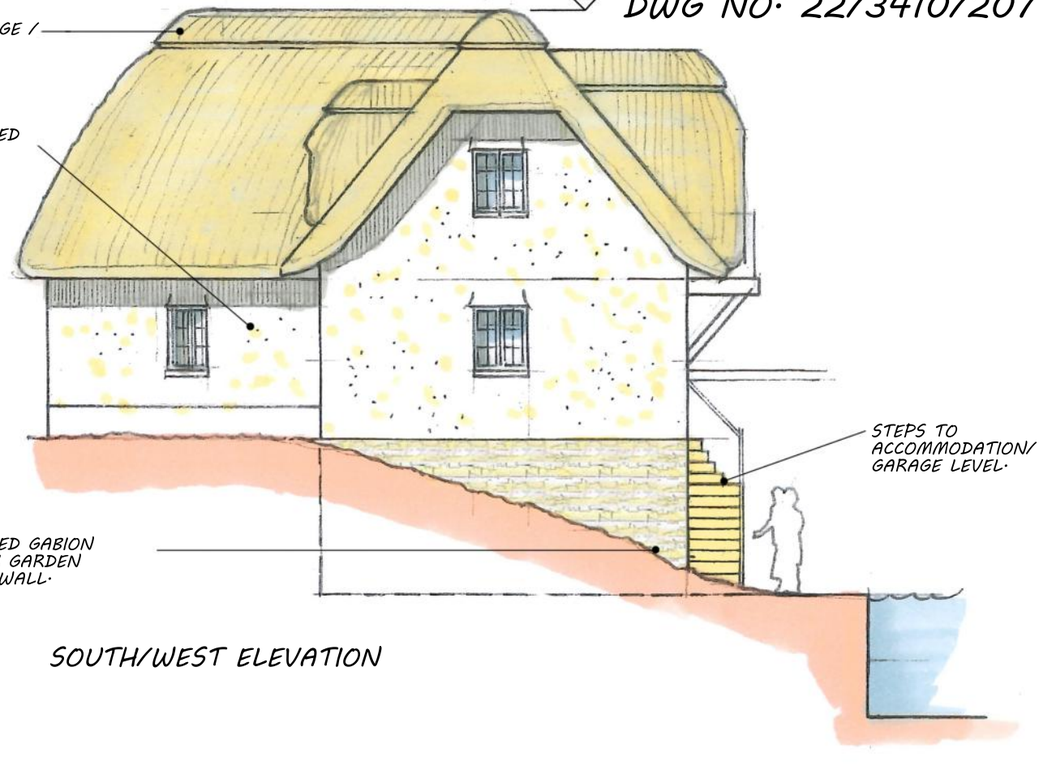

SOUTH/WEST ELEVATION

0 1 2 3 4 5 6m

PROPOSAL FOR ALTERATIONS & EXTENSIONS AT ORCHARD COTTAGE, STERT, DEVIZES, SN10 3LD
PROPOSED POOL, GARAGE & GUEST ANNEXE, PLANS & ELEVATIONS, SCALE 1:100 @ A3, © R.R.P.L. JULY 2022.