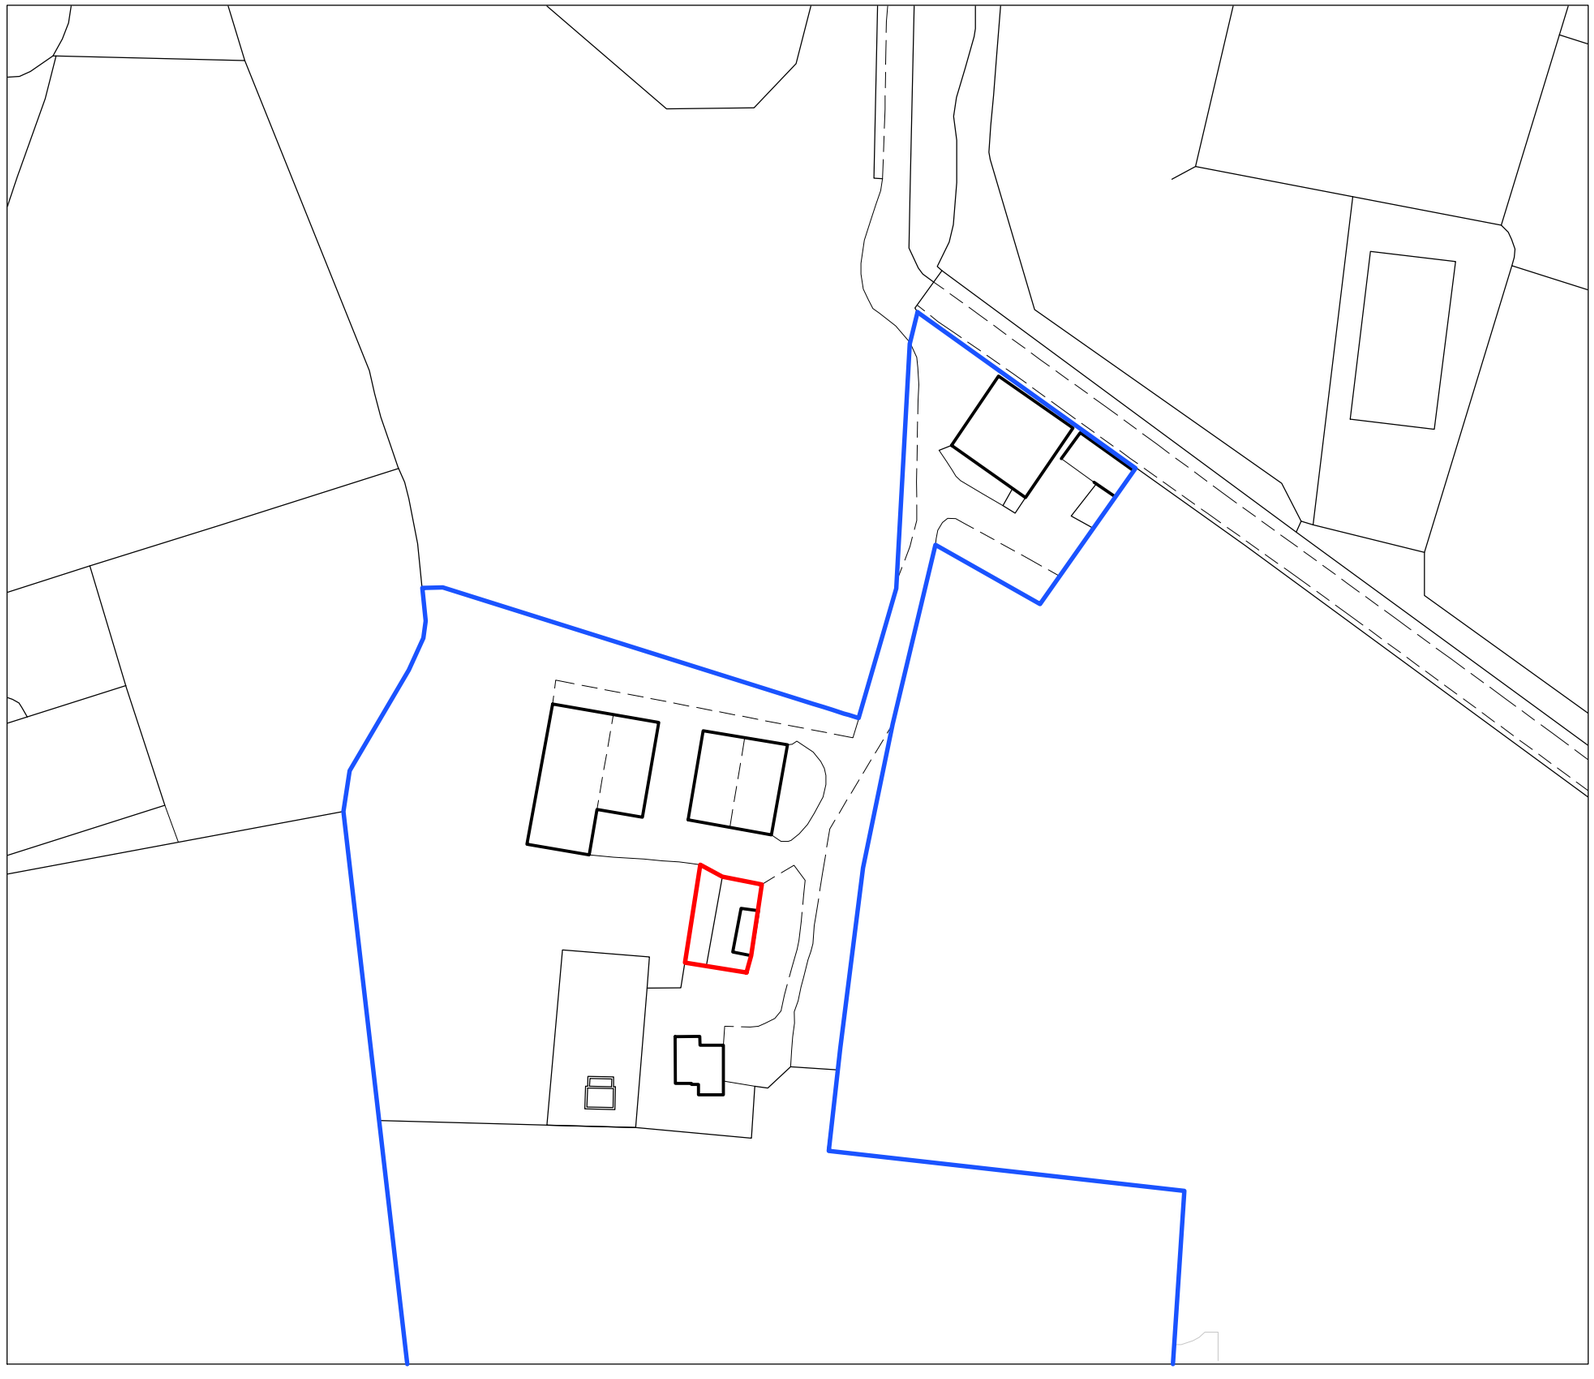

N

0 25 50

Metres

Rev Date Notes

lpc

TOWN AND COUNTRY PLANNING DEVELOPMENT CONSULTANTS

LPC (TRULL) LTD.,
TRULL, TETBURY, GLOUCESTERSHIRE GL8 8SQ
Tel: 01285 841433 email: admin@lpctrull.com

Client
Mr R Tunbridge

Project
Ridgefield Farm, Green Road, The Ridge, Wilts SN13 9PW

Drawing
LOCATION PLAN

Date: July 2023 Scale: 1:1250 @ A3

Drawing Number
LPC 5462 EX 301