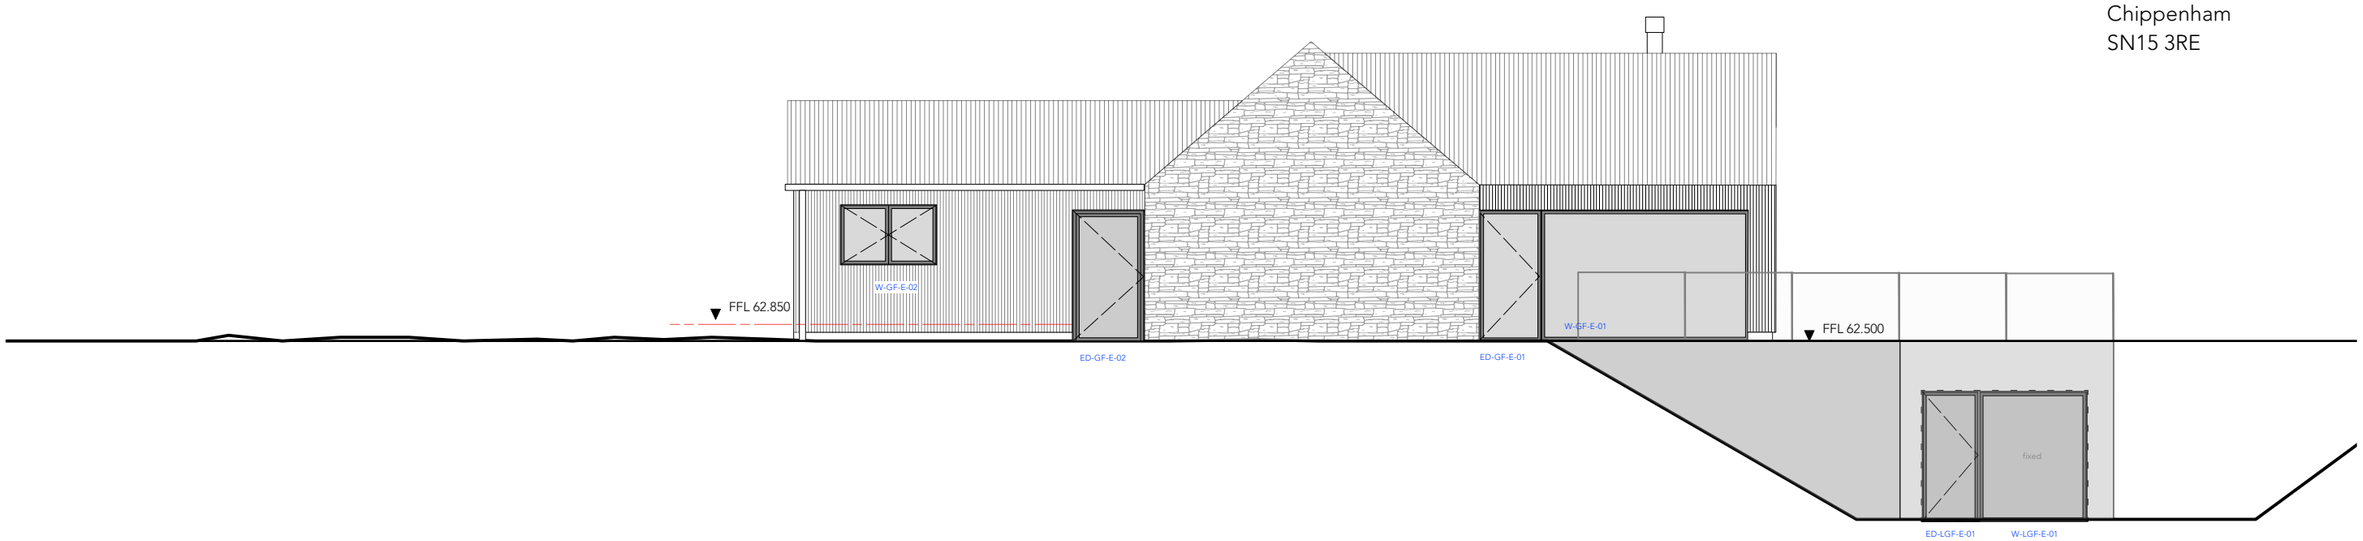

East Elevation

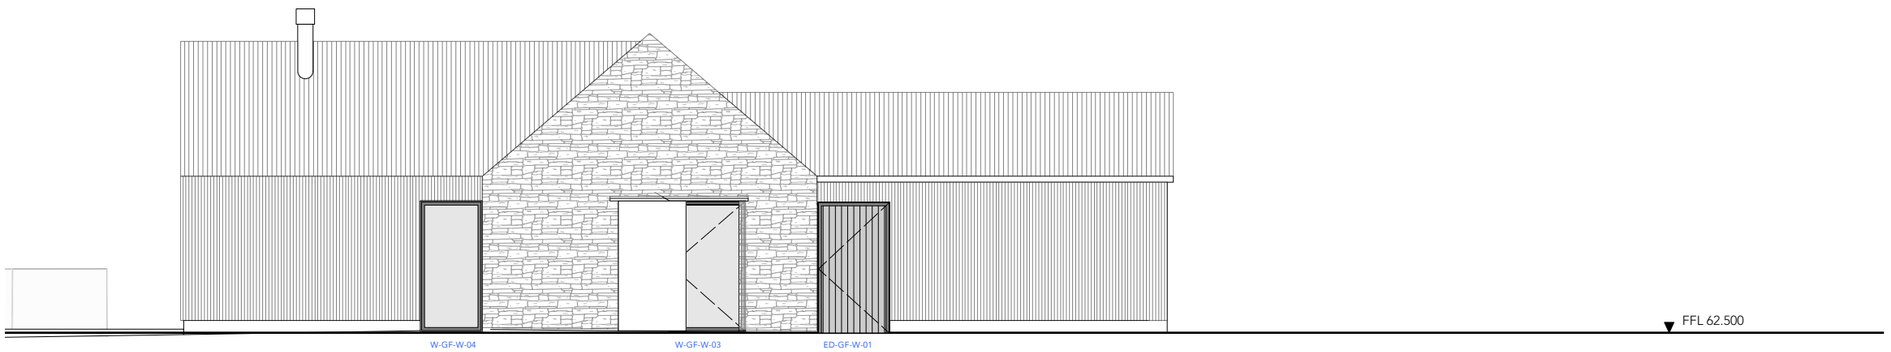

West Elevation

551 Hither Dairy

Planning

CLIENT
Mr & Mrs Butcher

ADDRESS
Hither Dairy
Stanley Lane
Chippenham
SN15 3RE

REV. DATE NOTES

0 1 2 3 4 5 M

EX elevations E-W

PROJECT	STAGE	DRAWING	REV	DRAWN
551	PL	06		OR

SCALE	SIZE	CREATION
1:100	@ A3 L	May 2022

ARTEL 31
architects that build
artel31.co.uk · 01249 445656 · 5 Union Road SN15 1HW

THIS DRAWING IS COPYRIGHT © OF ARTEL31 LIMITED
REPRODUCTION IS ONLY TO TAKE PLACE WITH PRIOR WRITTEN AUTHORITY
ALL DIMENSIONS TO BE CONFIRMED ON SITE BEFORE ANY WORK COMMENCES
ANY DISCREPANCIES FOUND IN DRAWINGS OR OTHER DOCUMENTATION MUST
BE BROUGHT TO THE ATTENTION OF THE ARCHITECT BEFORE PROCEEDING