NOTES:
THIS DRAWING IS COPYRIGHT OF THE ARCHITECTS AND MUST NOT BE USED WITHOUT THEIR PERMISSION. ALL DIMENSIONS TO BE CHECKED ON SITE. DISCREPANCIES AND OMISSIONS TO BE REPORTED IMMEDIATELY TO THE ARCHITECT.

relphross
partnership
architects



SOUTH-WEST ELEVATION

PROPOSED PLAIN CLAY TILES TO ROOF.

PROPOSED RED/ORANGE FACING BRICK.

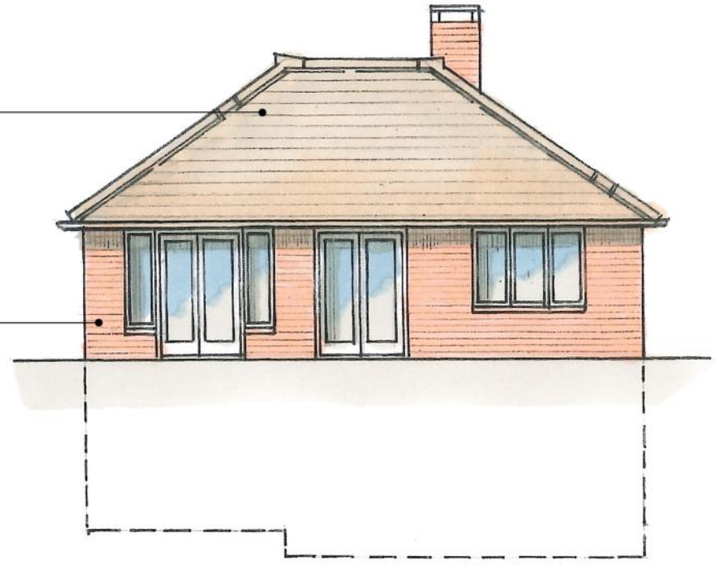

NORTH-EAST ELEVATION

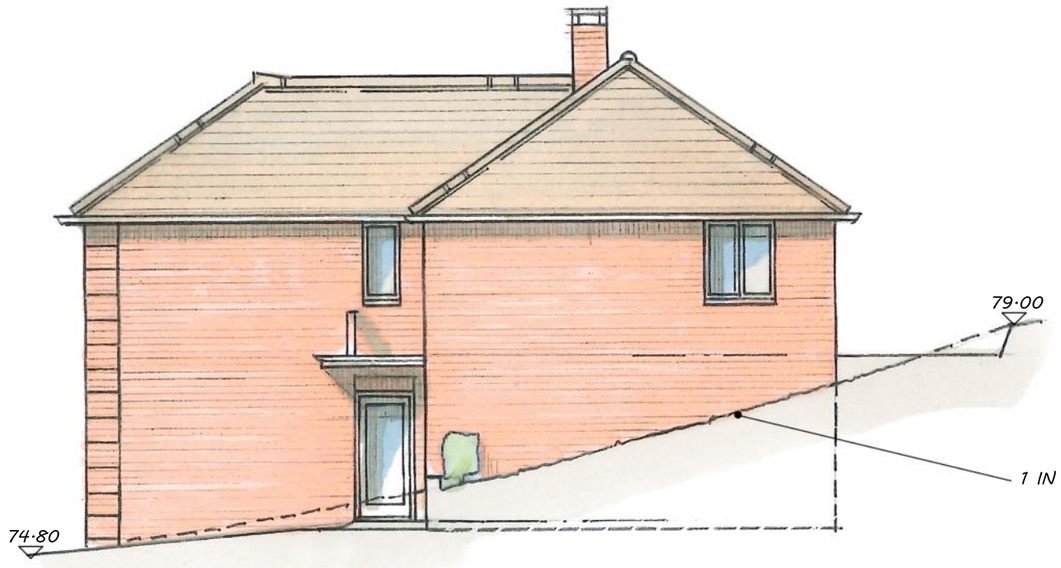

SOUTH-EAST ELEVATION

1 IN 15 FALL.

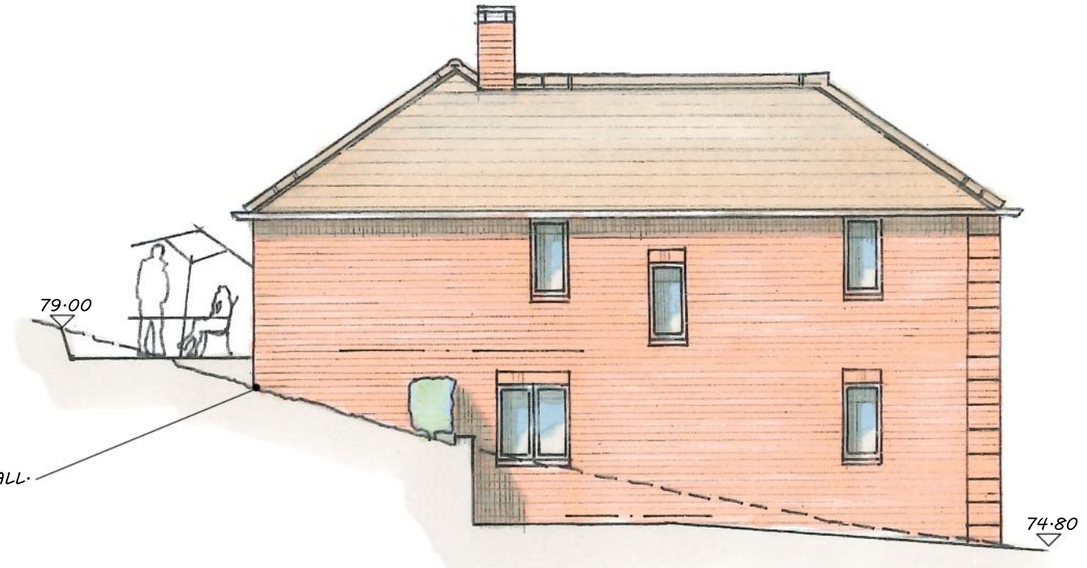

NORTH-WEST ELEVATION

0 1 2 3 4 5 6m

Scale 1:50 @ A1 - 1:100 @ A3

PLOT 3

DWG. NO. 20/3332/206

PROPOSAL FOR 3 NEW HOUSES TO REAR OF PORTON HOTEL, PORTON
PROPOSED PLOT 3 PLANS, SCALE 1:100 @ A3, © R.R.P.L, JULY 2023.