No responsibility is taken for measurements scaled off this drawing, unless otherwise stated. Use for reference purposes only.

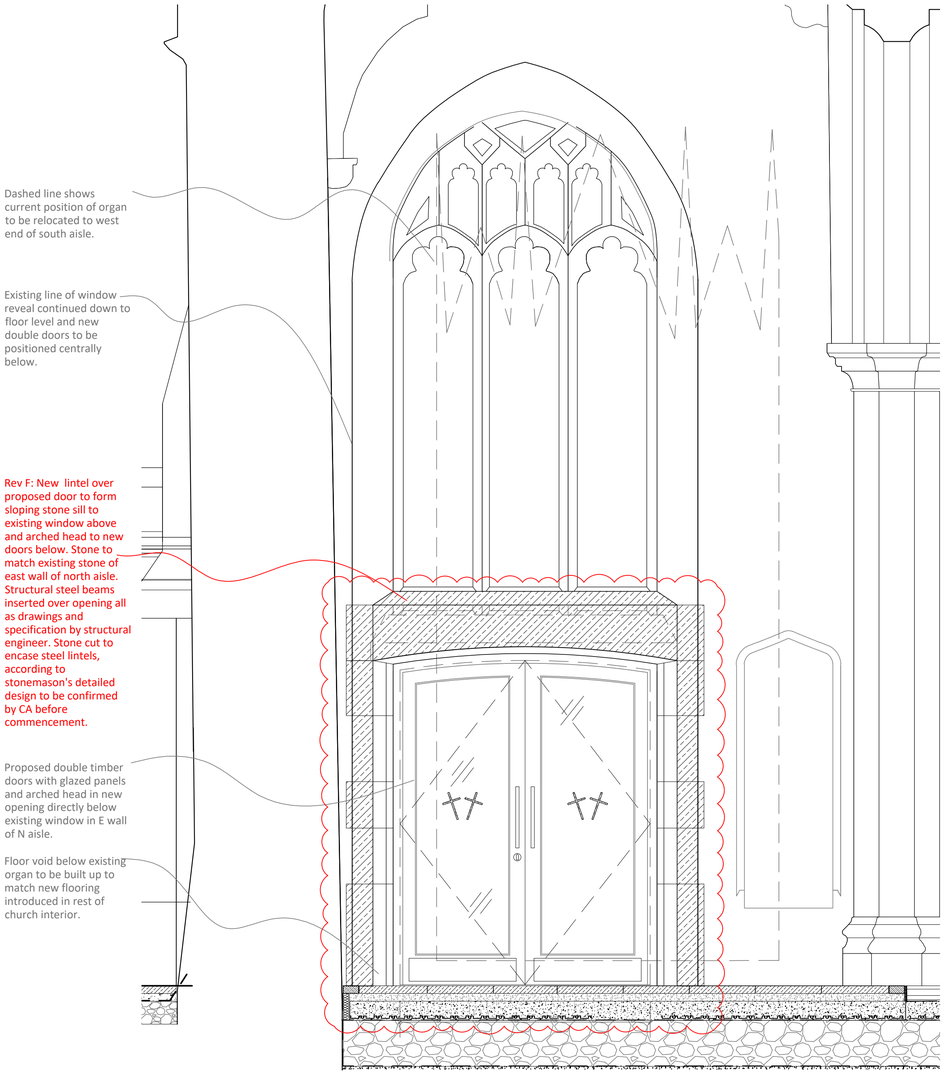

Elevation from North Aisle- Scale 1:20

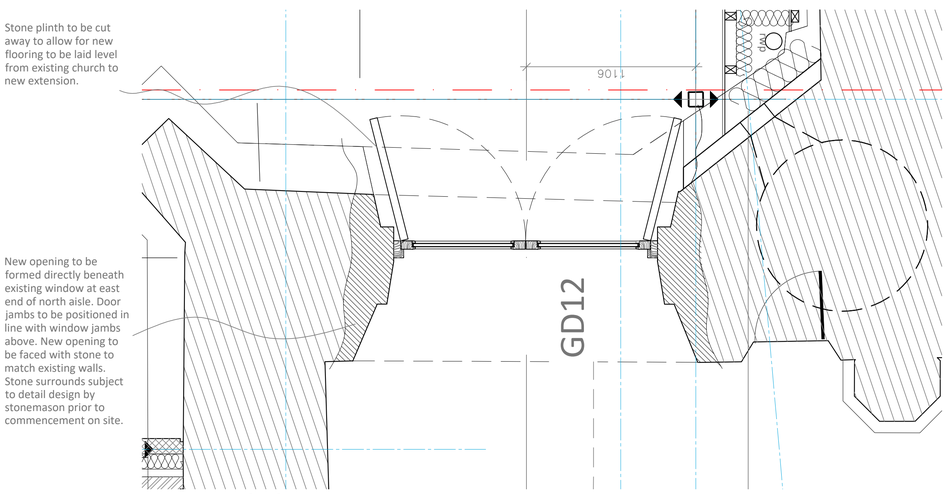

Proposed Plan- 1:20

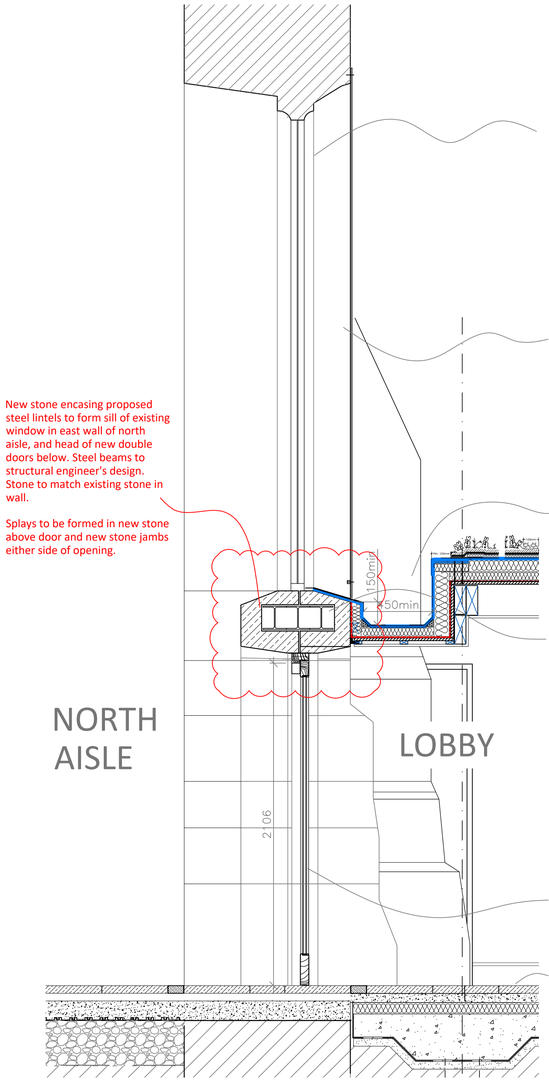

Section through NE door facing North - scale 1:20

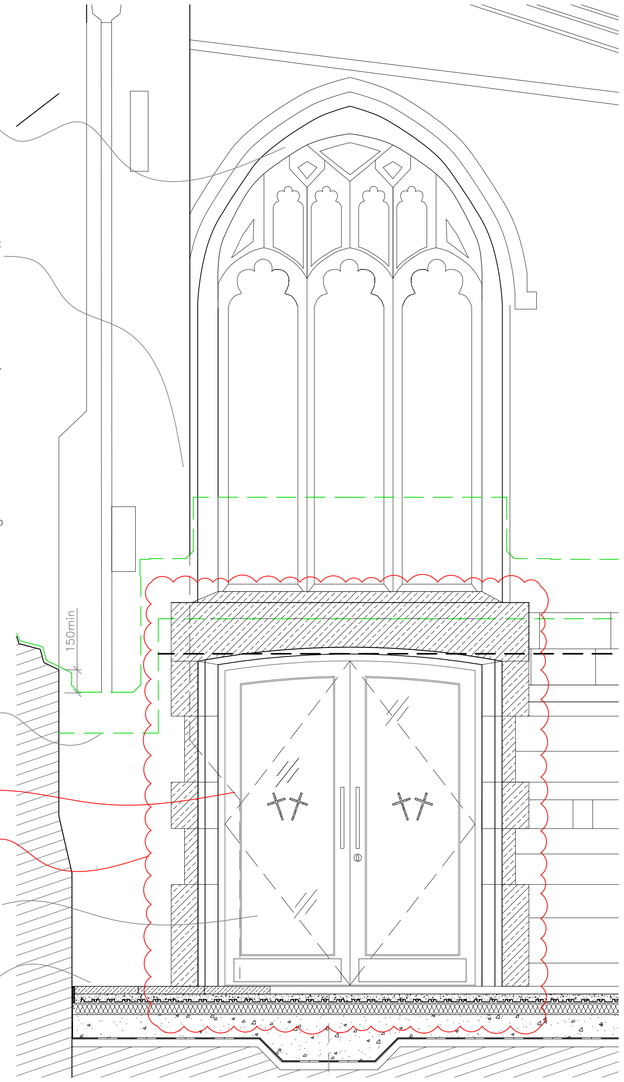

Elevation of NE door from Extension scale 1:20

NB Refer to structural engineer's drawings for details of structural opening beneath north east window, including structural steel lintels over new doorway.

Stone cut to form new door surround and head to encase steel lintels subject to design by stonemason to be agreed by CA before commencement.

Scale– 1:20

0m 1m 2m

F 9.03.22 Detail added to show steel lintel encased in stone to form head over new opening. Drawing Revised for Tender.
E 14.12.21 Minor amendments shown to NE door including ironmongery and manifestation to glazing.
D 25.06.21 Minor amendments including swing of NE door.
C 08.06.21 Minor amendments to drawing including floor construction, and notes added for DAC submission.
B 12.02.21 Detail added to section through extension and NE door.
A 22.01.21 Proposed drawings revised to show raised floor area within church and extension in line with chancel step.

CHEDBURN•CODD
CONSERVATION ARCHITECTS
Historic Building Consultants
Glove Factory Studios, 1 Brook Lane, Holt,
Bradford-on-Avon, Wiltshire BA14 6RL
T: 01225 859999 www.chedburn.com e: chedburn@chedburn.com

Project: St Mary's Church Devizes
Drawing: New Door in North East Wall As Proposed
Stage: Planning Conditions
Drawing No.: 1735/032/F
Scale: 1:50 @ A1
Date: June 2020

ST MARY'S CHURCH, DEVIZES

PROPOSED DOOR IN EAST END OF NORTH AISLE