No responsibility is taken for measurements scaled off this drawing, unless otherwise stated. Use for reference purposes only.

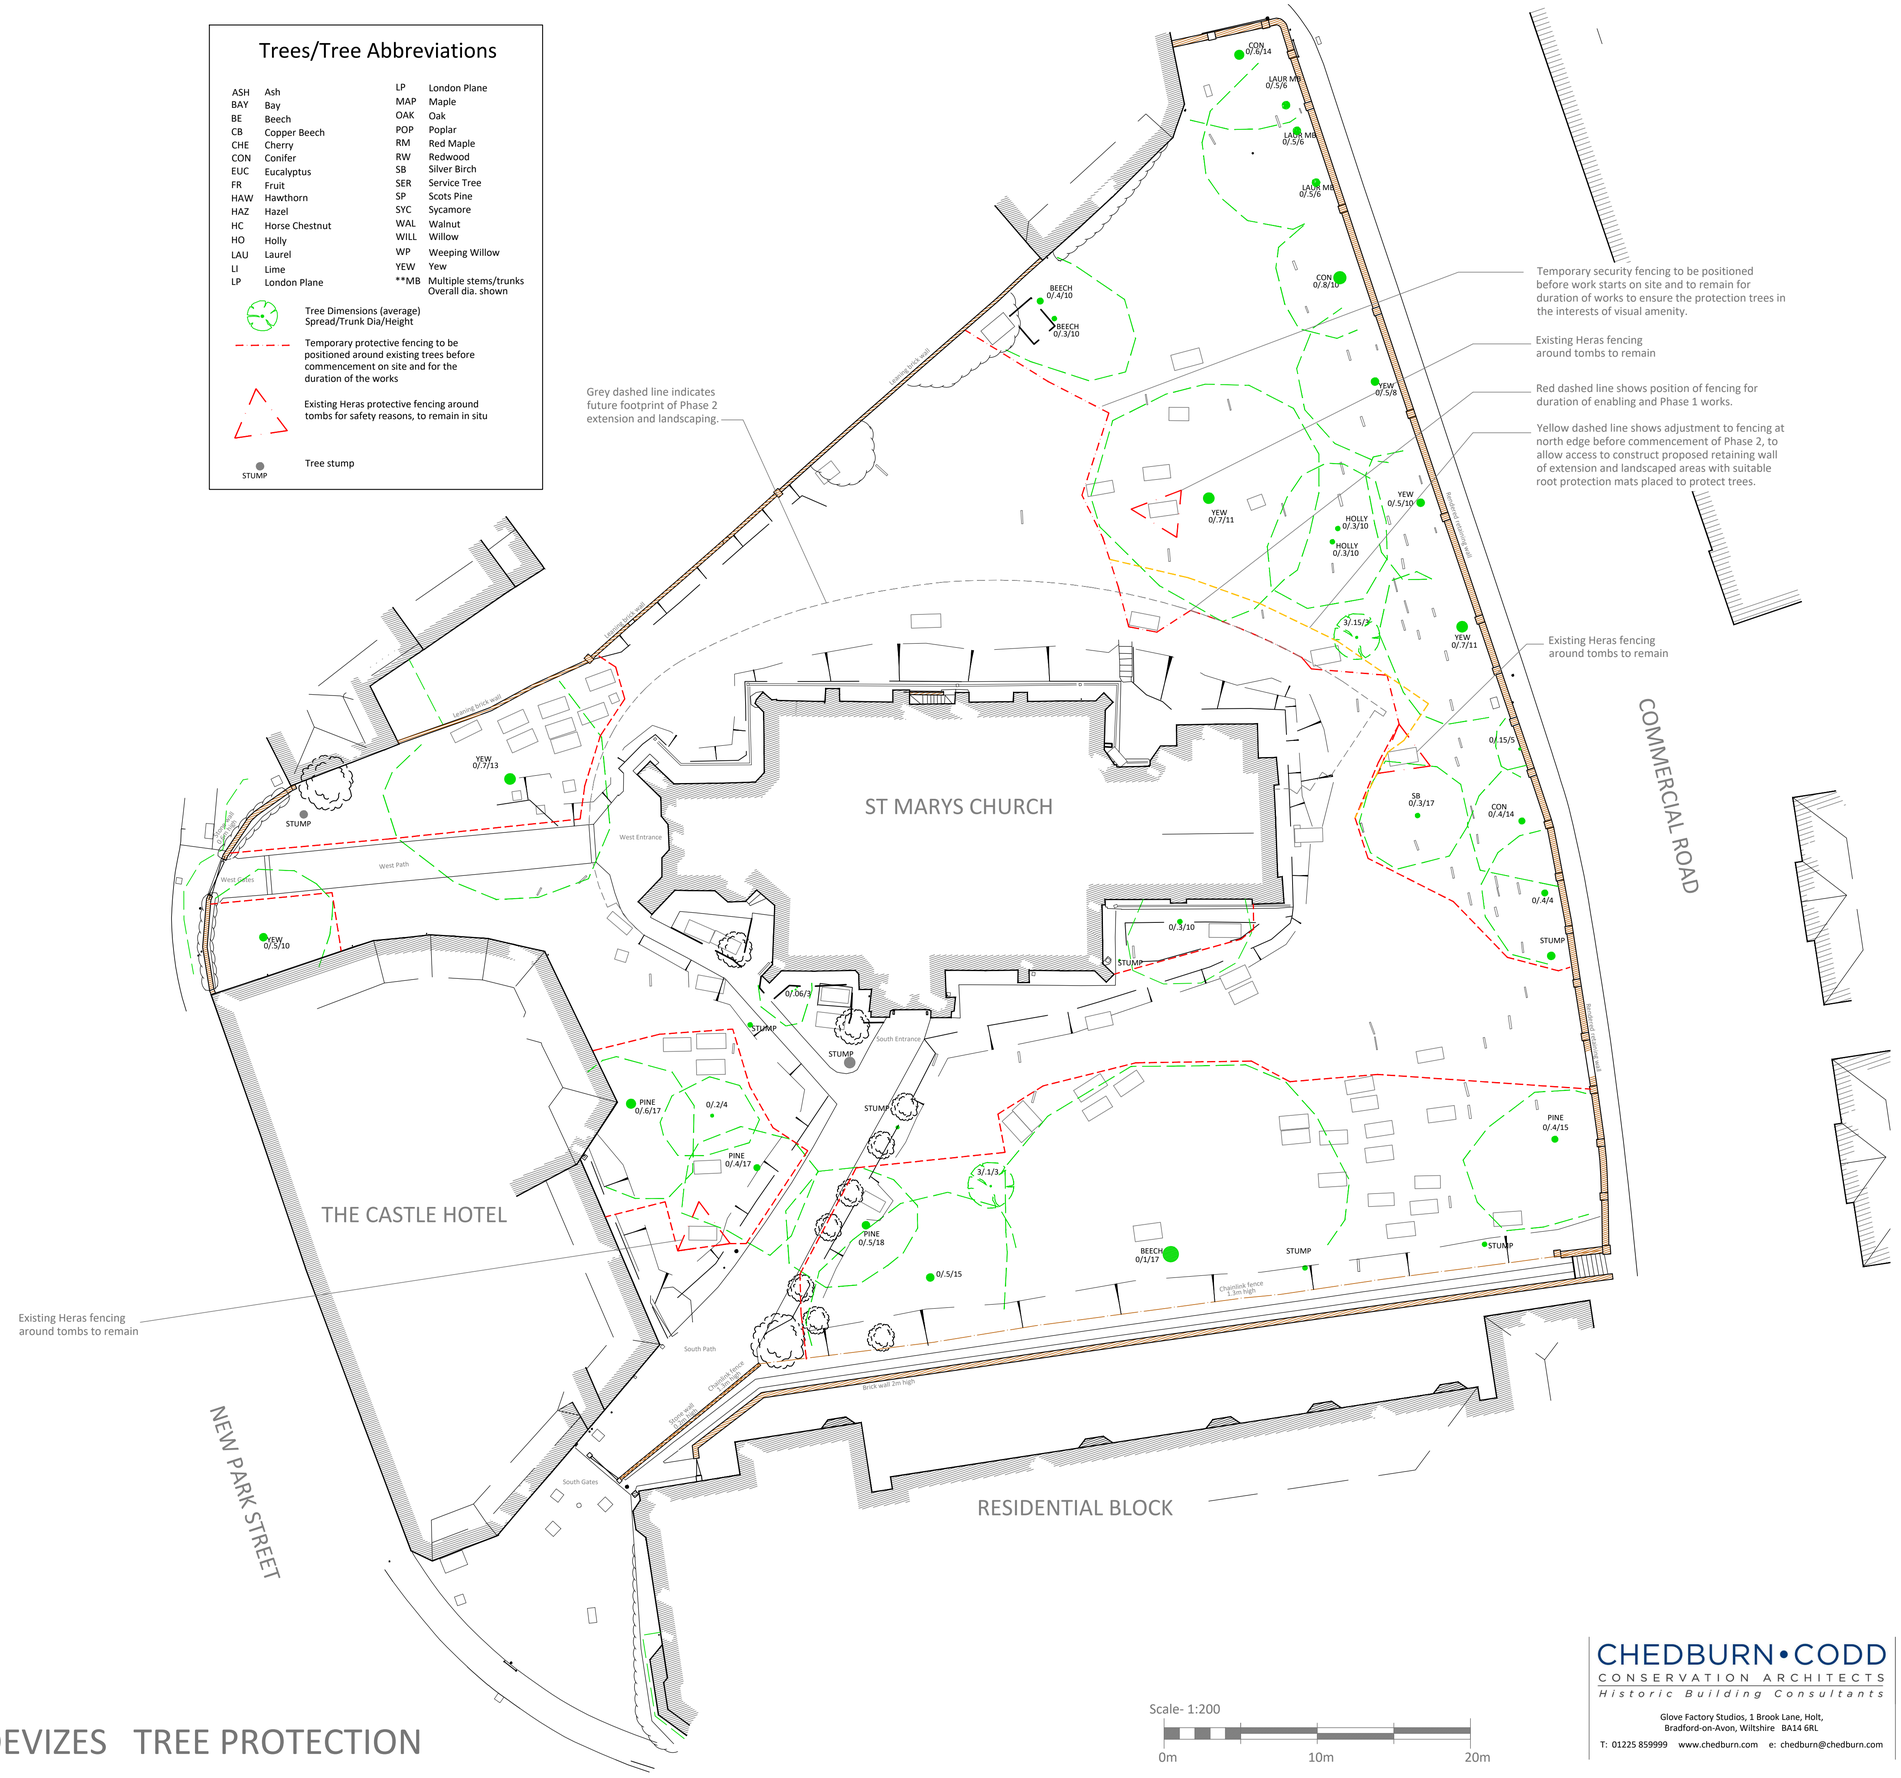

ST MARY'S CHURCH, DEVIZES TREE PROTECTION

CHEDBURN•CODD
CONSERVATION ARCHITECTS
Historic Building Consultants
Glove Factory Studios, 1 Brook Lane, Holt, Bradford-on-Avon, Wiltshire BA14 6RL
T: 01225 859999 www.chedburn.com e: chedburn@chedburn.com

A	-
Project	St Mary's Church Devizes
Drawing	Tree Protection As Proposed
Stage	Planning Conditions
Drawing No.	1735/008
Scale	1:200@ A1
Date	June 2023