NOTES:
THIS DRAWING IS COPYRIGHT OF THE ARCHITECTS AND MUST NOT BE USED WITHOUT THEIR PERMISSION. ALL DIMENSIONS TO BE CHECKED ON SITE. DISCREPANCIES AND OMISSIONS TO BE REPORTED IMMEDIATELY TO THE ARCHITECT.

relphross
partnership
architects

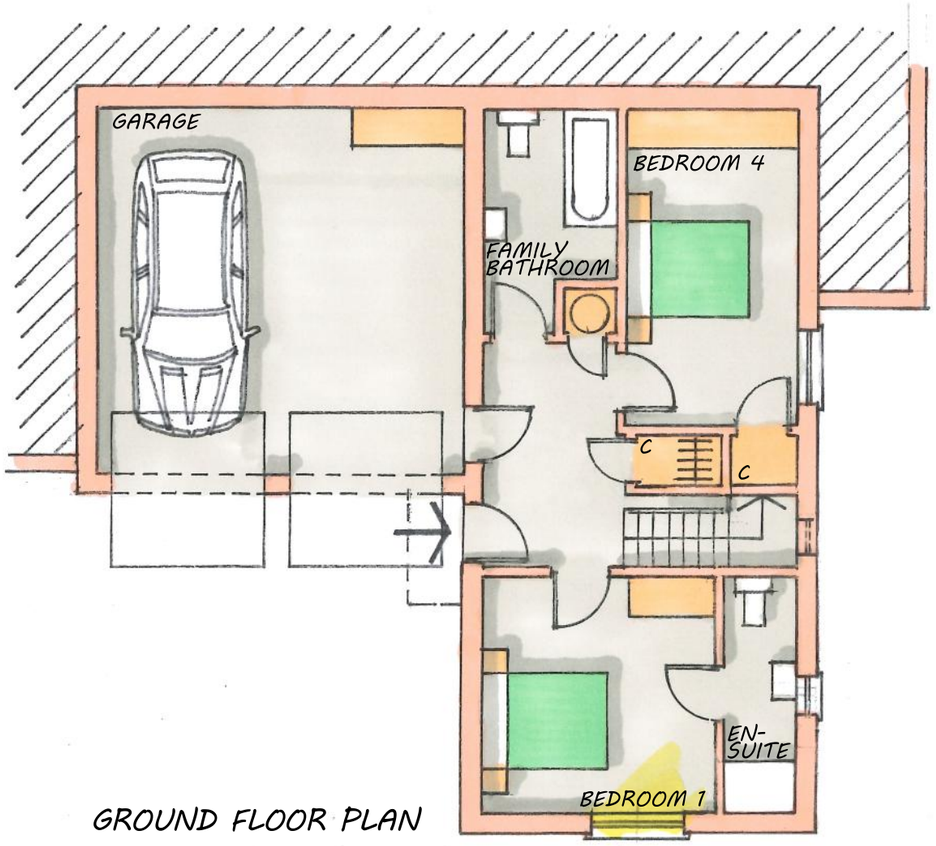

GROUND FLOOR PLAN

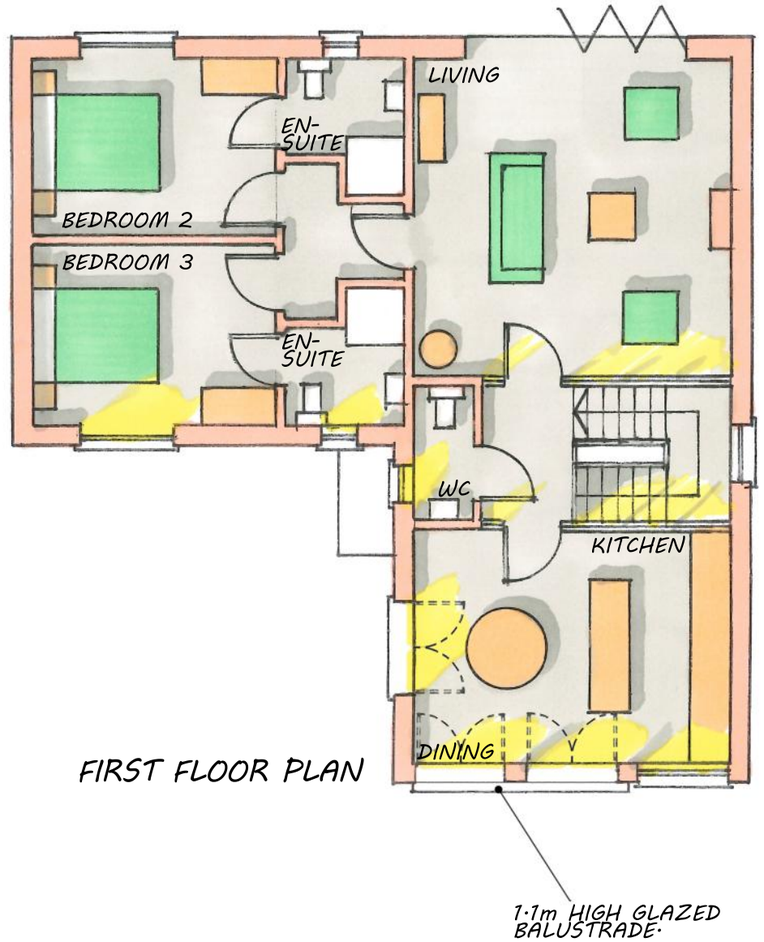

FIRST FLOOR PLAN

0 1 2 3 4 5 6m

Scale 1:50 @ A1 - 1:100 @ A3

PLOT 2

DWG. NO. 20/3332/203

PROPOSAL FOR 3 NEW HOUSES TO REAR OF PORTON HOTEL, PORTON
PROPOSED PLOT 2 PLANS, SCALE 1:100 @ A3, © R.R.P.L, JULY 2023.