

North Elevation 1:100

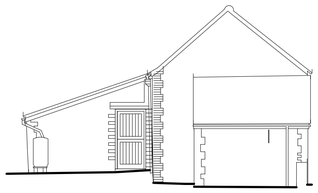

East Elevation 1:100

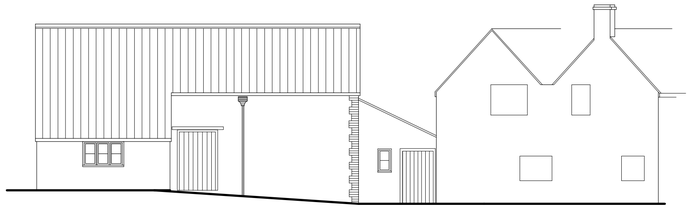

South Elevation 1:100

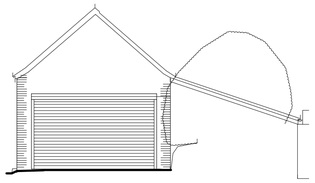

West Elevation 1:100

0 .5 1.0 2.0 3.0 4.0 5.0
1:100

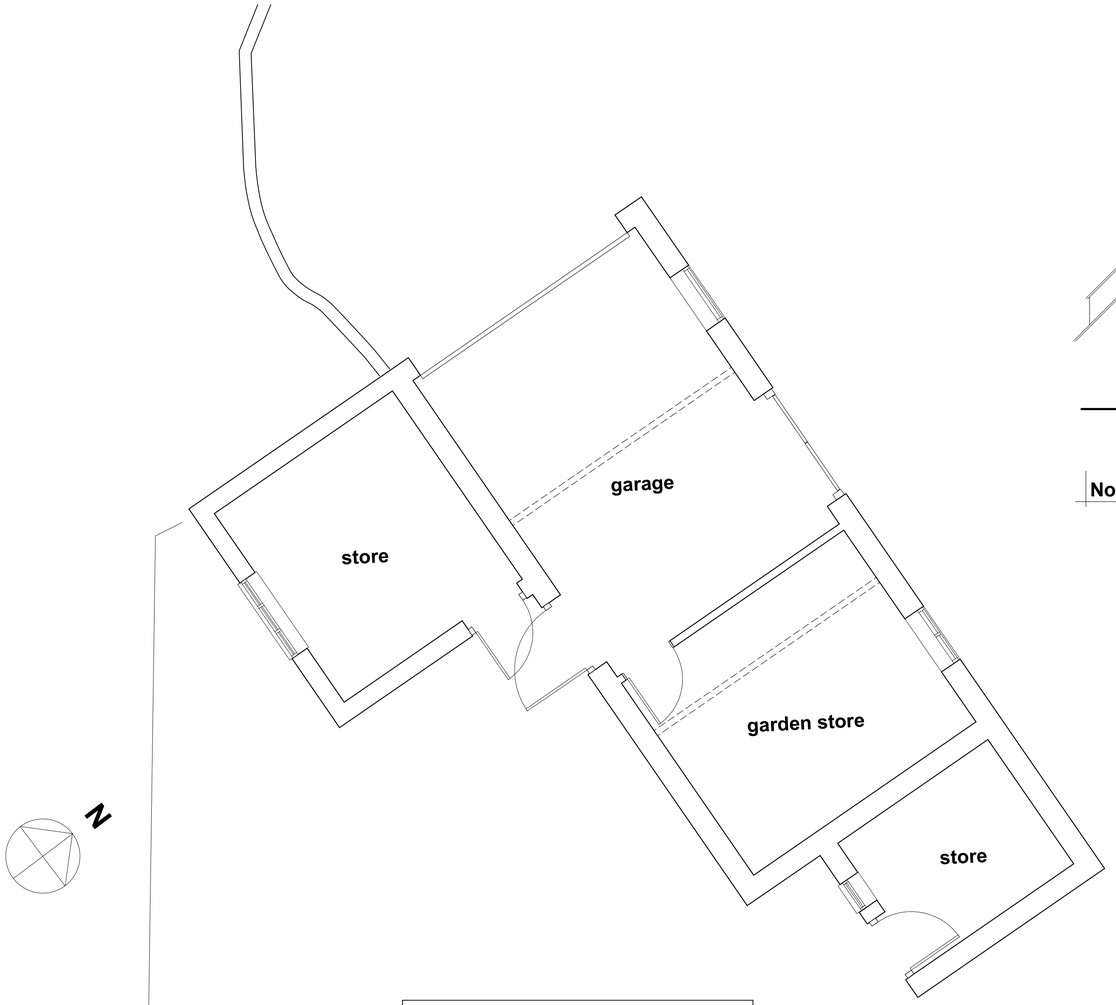

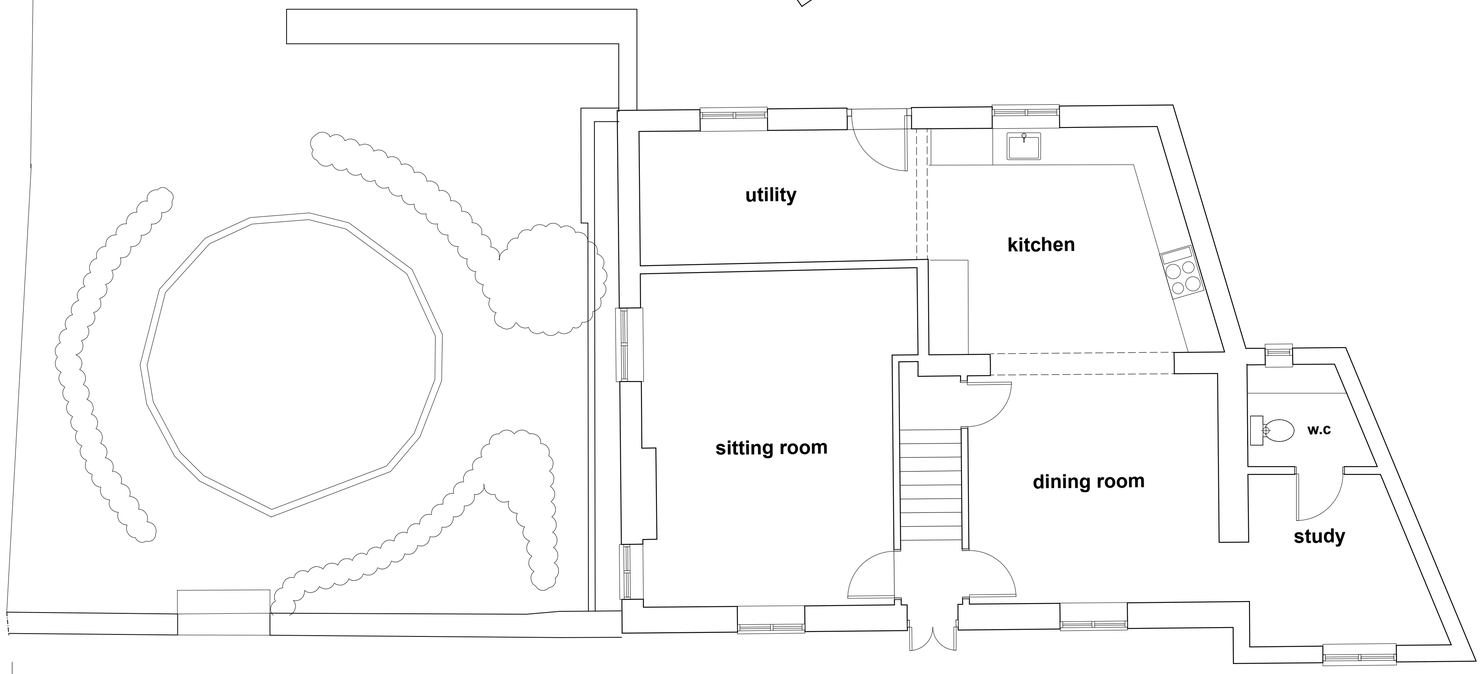

Ground Floor Plan 1:50

0 .5 1.0 2.0 3.0
1:50

Rev.A Revised roof line to rear elevation

Job Title

Proposed Extension And Alterations
Sandhill Cottage
Longbridge Deverill

Drawing Title

Existing Ground Floor Plan And Elevations

Peter Withey
Architectural Designer
123 Clay Street Crockerton
Warminster Wiltshire BA12 8AG
Tele 01985 841111 e-mail witheydesign@btconnect.com

Scale 1:50 1:200@A1 Date July 2023

Drawing No 1150/1