


## Ground Floor Plan 1:50

0 .5 1.0 2.0 3.0

1:50

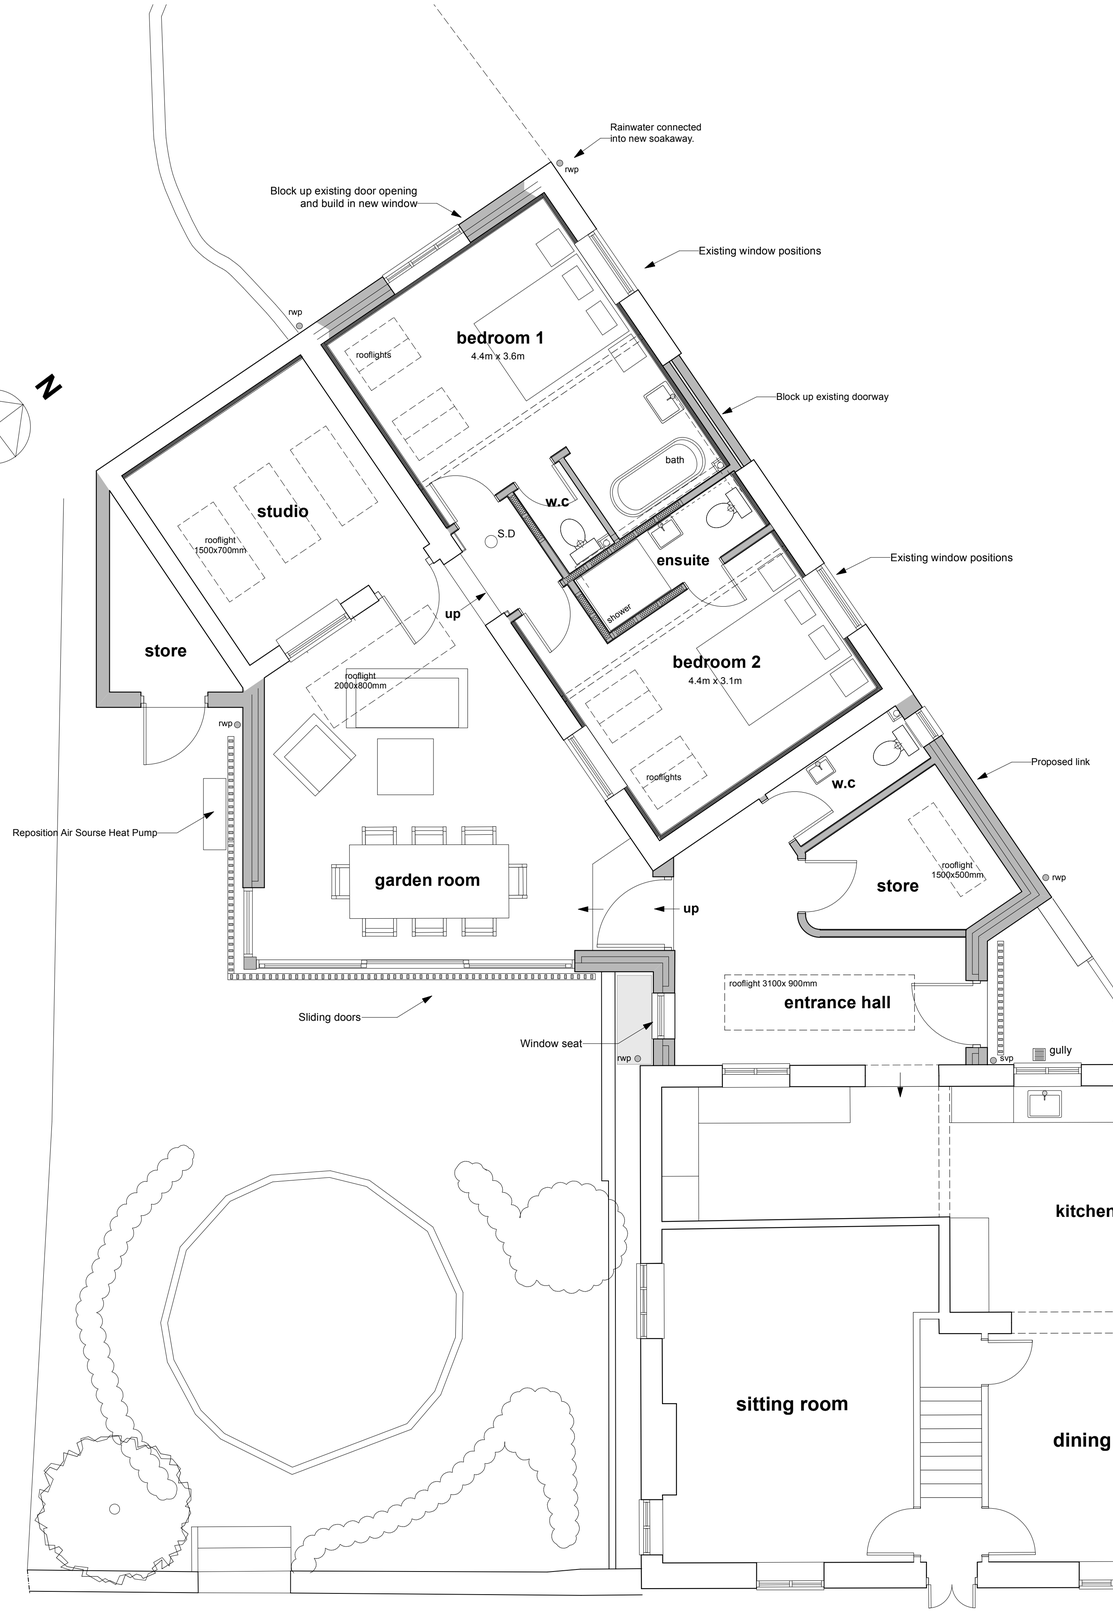


## Proposed Site Plan 1:200

0 1.0 5.0 10.0

1:200

Rev.A Revised roof line to rear elevation

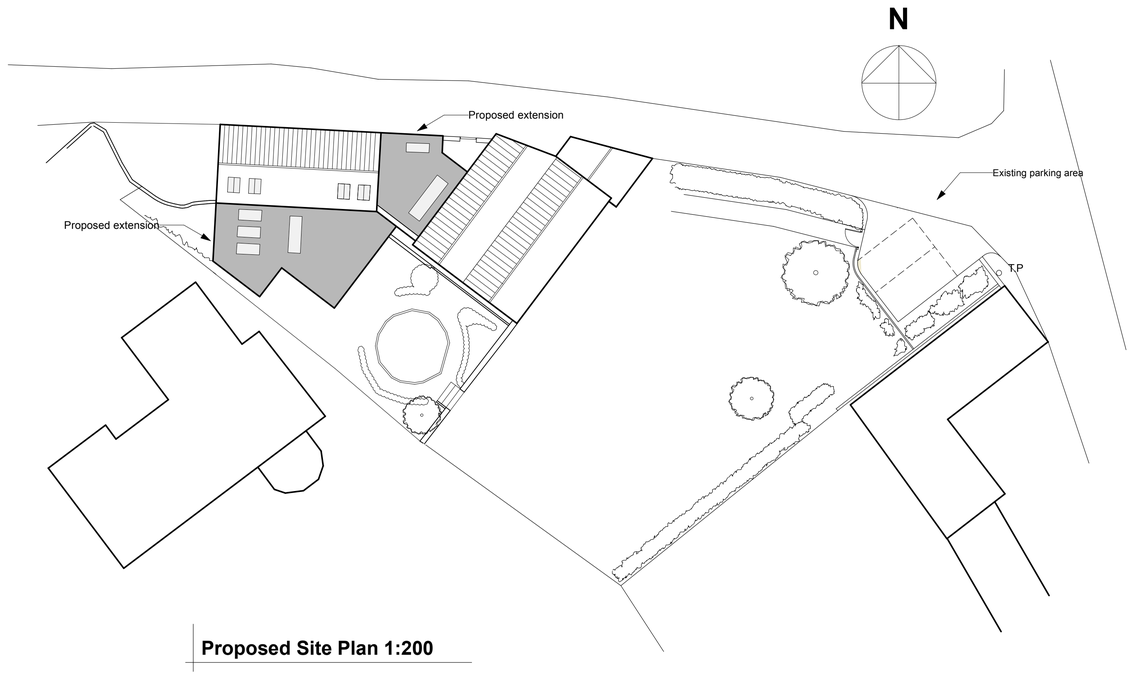Job Title

**Proposed Extension And Alterations**
**Sandhill Cottage**
**Longbridge Deverill**

Drawing Title

**Proposed Ground Floor Plan And Site Plan**


Peter Withey
Architectural Designer
123 Clay Street Crockerton
Warminster Wiltshire BA12 8AG
Tele 01985 841111 e-mail witheydesign@btconnect.com


Scale 1:50 1:200@A1 Date July 2023

Drawing No 1150/3A