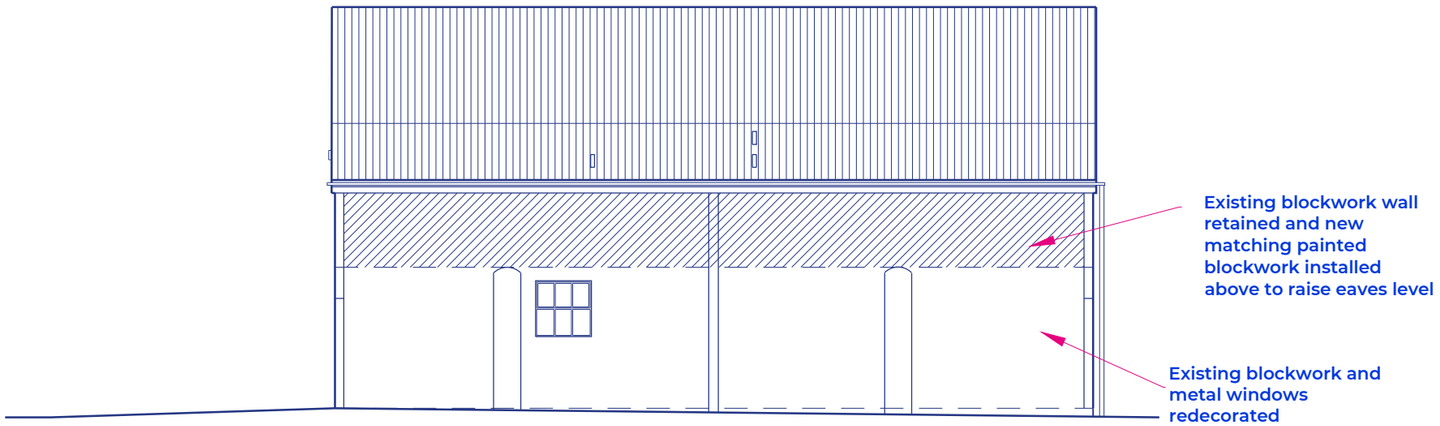

North Elevation

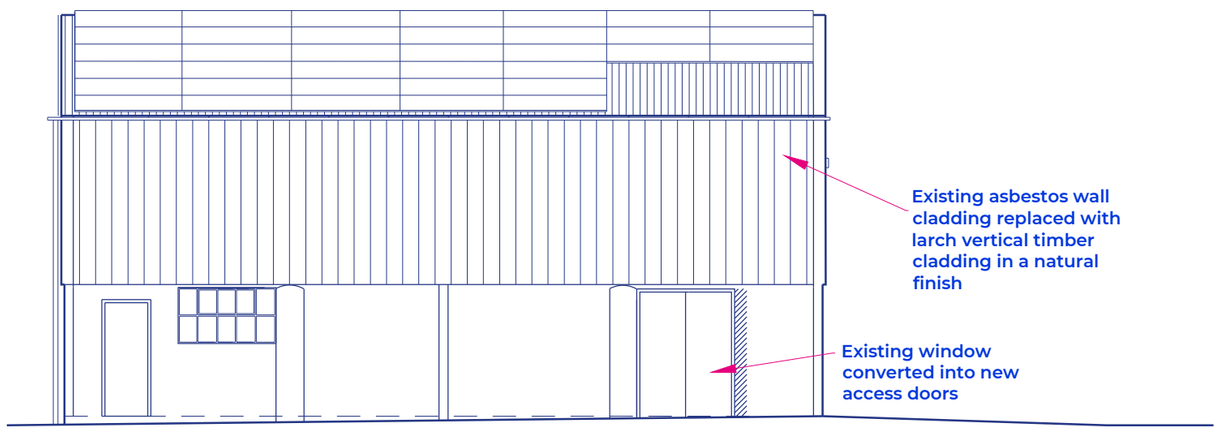

South Elevation

© BiBO Studio Ltd

ISSUE: Sketch ☐ Planning ■ Building Regs ☐ Tender ☐ Construction ☐ Approval ☐

SCALE @ 1:100

0 1 2 3 4 5 10

www.bibostudio.com

0333 577 2420
better@bibostudio.com
RIBA Chartered Practice 20026178
Company No. 11412297
Registered in England & Wales as BiBO Studio Ltd

Dimensions to be checked on site

Project	SOUTH WILTS SKI LTD
Client	NICK JENKINS
Location	BAPTON MANOR FARM BAPTON
Title	PROPOSED N & S ELEVATION
Date	20.7.2023
Scale	1:100 @ A3
Drawn By	LB
Drg No.	2313-BiBO-XX-00-DR-A-2201-01

Any discrepancies, errors or omissions to be reported to BiBO Studio Ltd