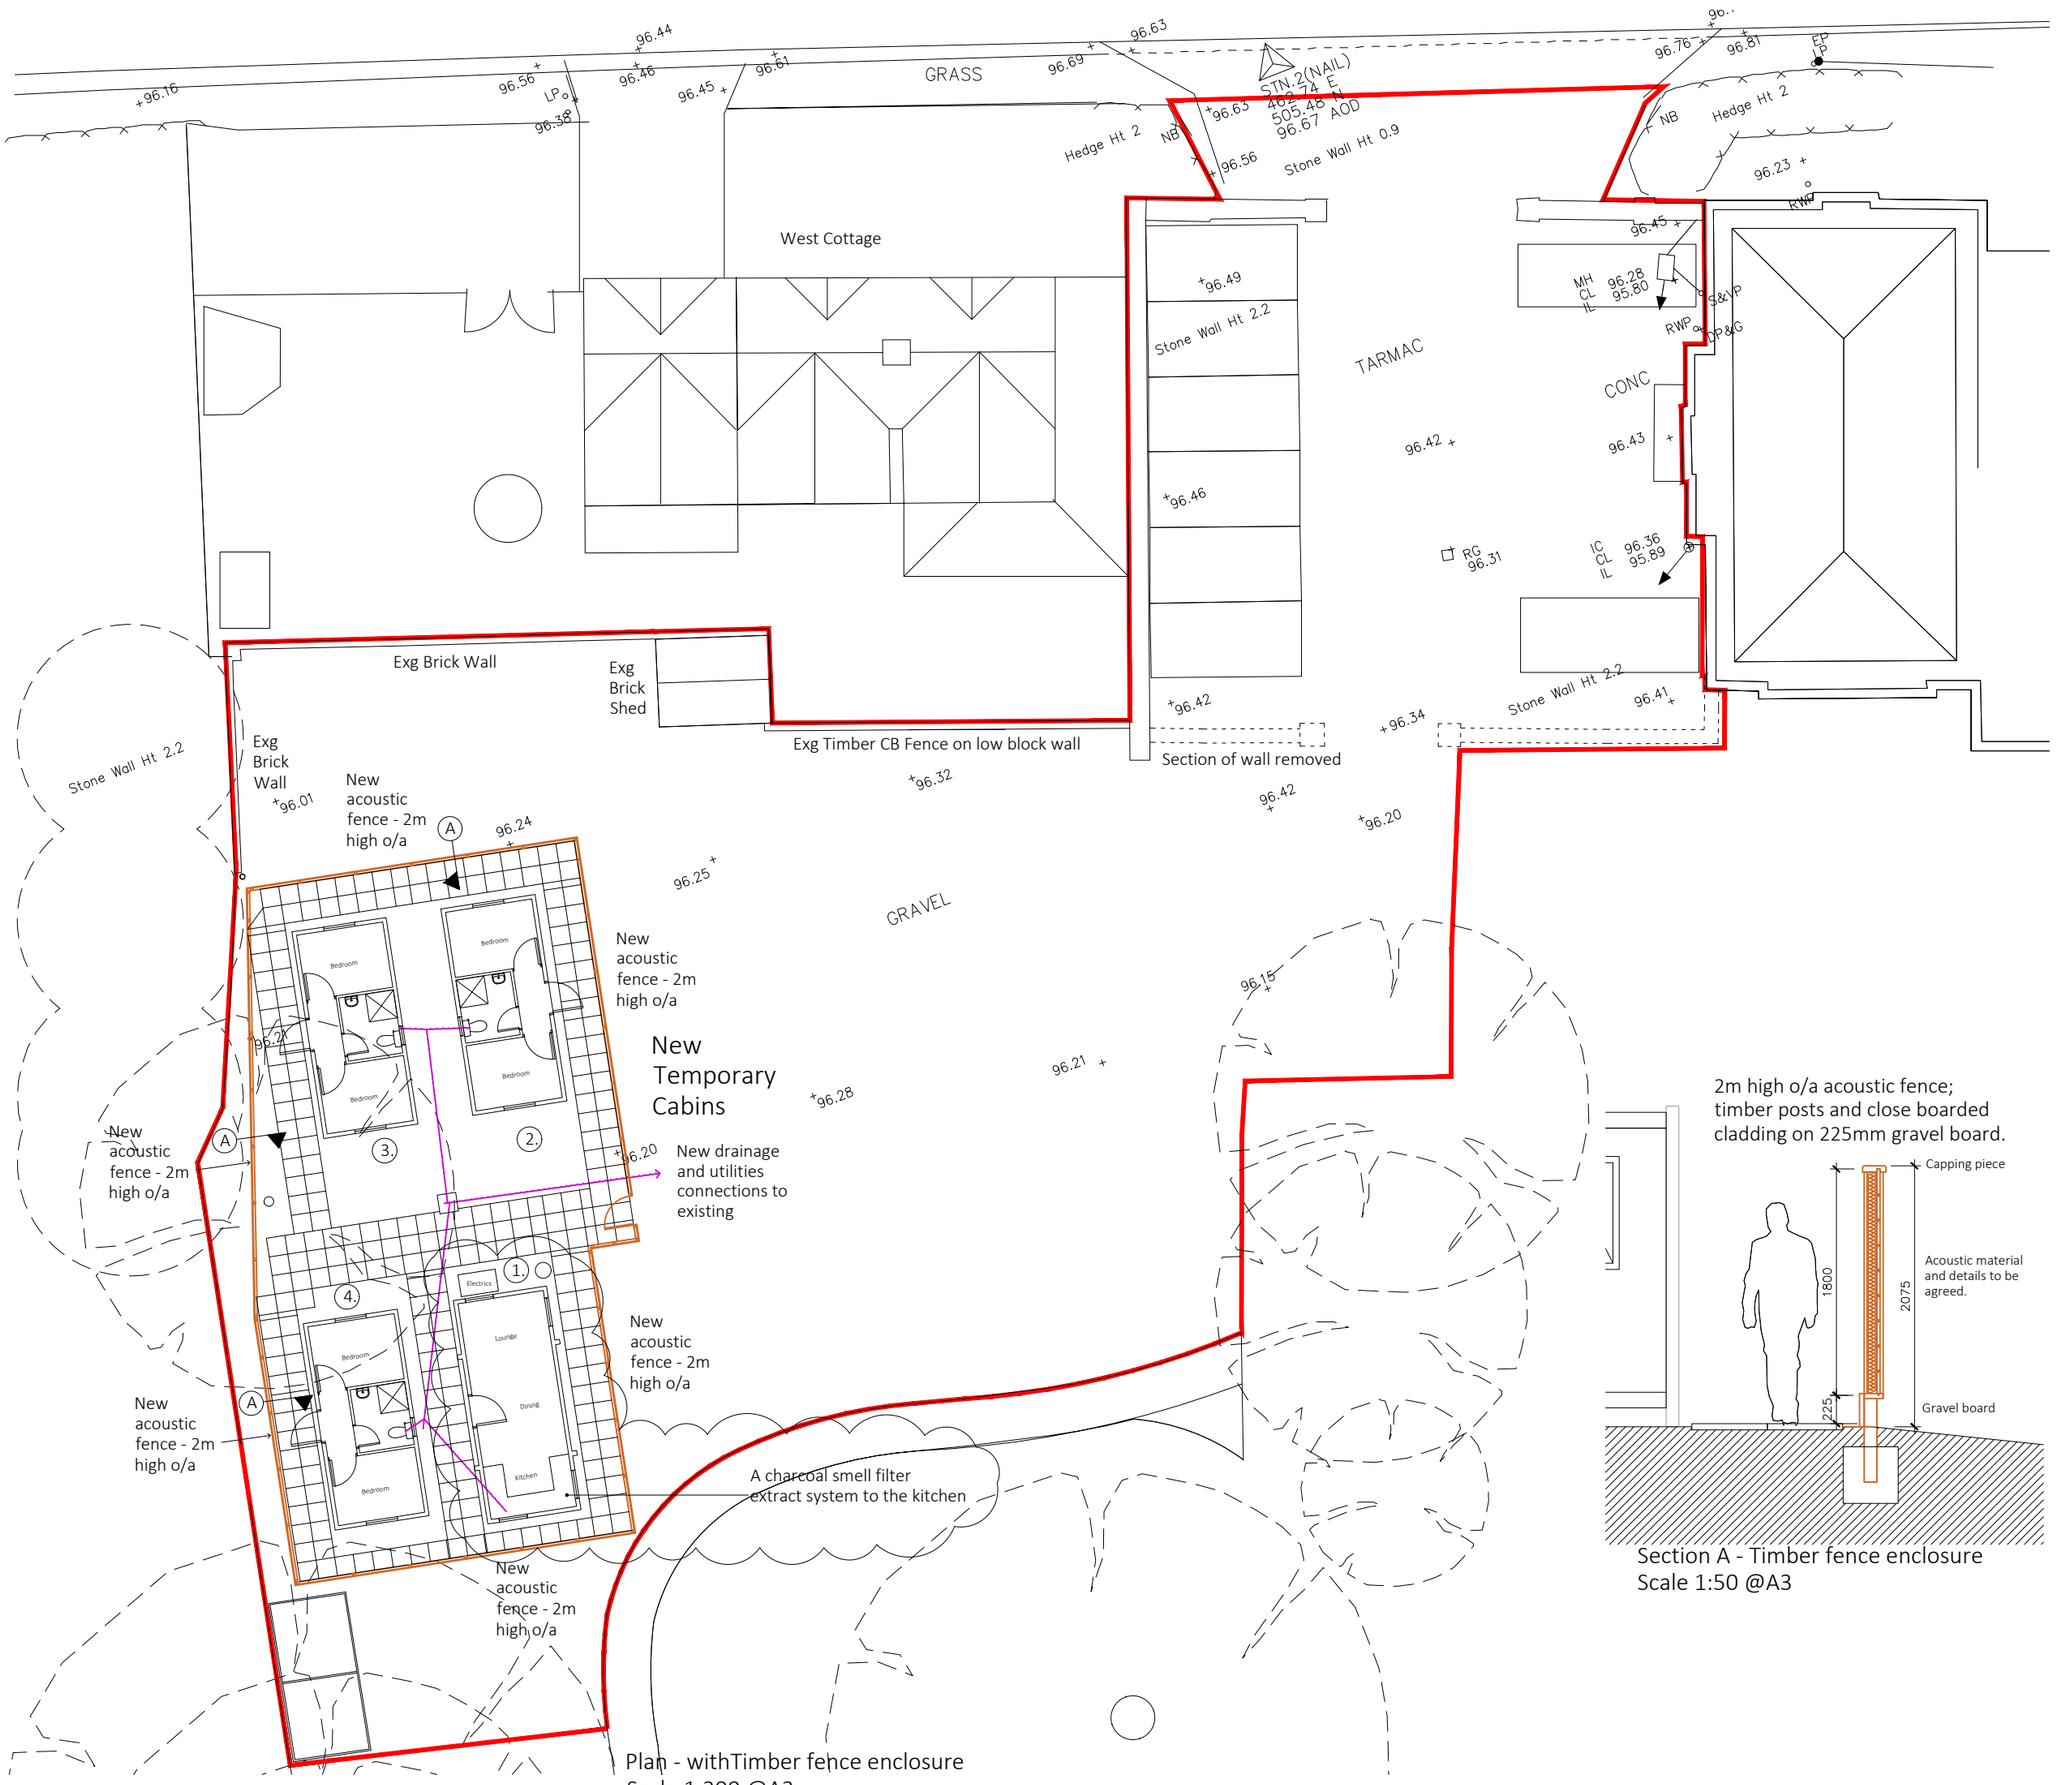

Plan - withTimber fence enclosure
Scale 1:200 @A3

Section A - Timber fence enclosure
Scale 1:50 @A3

Rev	Date	Details
D	2023.07.24	Kitchen / lounge rotation
C	2023.07.13	Adjustments for neighbors comments. Cabins 1 and 3 transposed positions. Acosutic fence updated.
B	2023.07.11	Redline boundary adjusted to reflect title plan at main entrance.
A	2023.07.10	Adjustments for neighbours comments following mtg at site on 07th July 2023

Project	Stage	Drawing	Rev	Status
4384	3	008	D	PLANNING

Scale	Size	Drawn	Check	Creation
VARIES	A3 L	RL	MB	2023.06.20

Project
Somerhill House Care Home
Little Somerford SN15 5BH

Detail
Proposed Portable Cabins
Block Plan

bba architects & planners

THIS DRAWING IS COPYRIGHT ©
Responsibility is not accepted for errors made by others in scaling from this drawing
All construction information should be taken from figured dimensions only
Discrepancies must be reported to the Architect before proceeding