Hillside, 42 Brook Street



3 Location plan
Scale: 1:1250

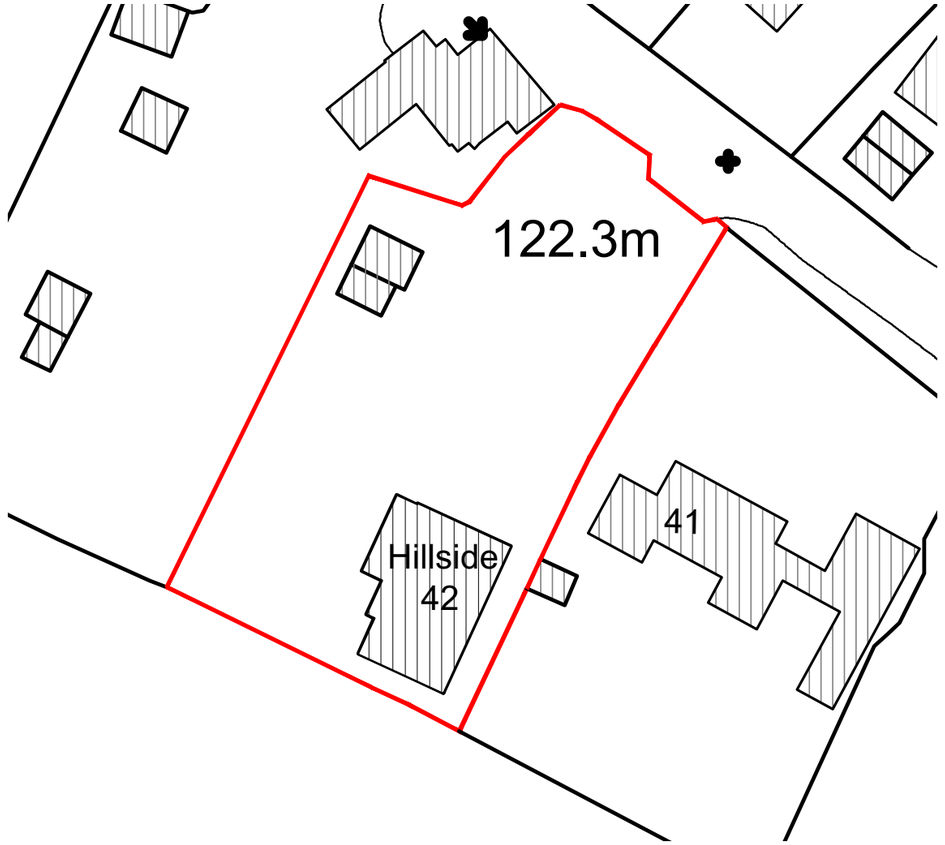

4 Block plan
Scale: 1:500

N

YellowDoor

Client
Mark and Jane Renwick

© YELLOWDOOR ARCHITECTURE LTD.
All dimensions in millimetres unless otherwise stated. Do not scale from this drawing. All dimensions to be verified on site prior to commencement of any work or the production of shop drawings. Any discrepancies to be reported to the construction manager. To be read in conjunction with all YellowDoor Architecture drawings and specifications and consultant information.
e.yourstory@yellowdoor.design www.yellowdoor.design

0 10.0 17.5 25.0 M

0 2.0 6.0 10.0 M

Rev	Description	By	Date

Scale	Paper
1:100	A3

Date drawing first issued
27/07/2023

Status
Planning

Drawing Title
Proposed location plan & block plan

Project #	Drawing #	Rev #
3465	PA001	