

LOCATION PLAN FOR SITE/ACCESS IDENTIFICATION PURPOSES ONLY

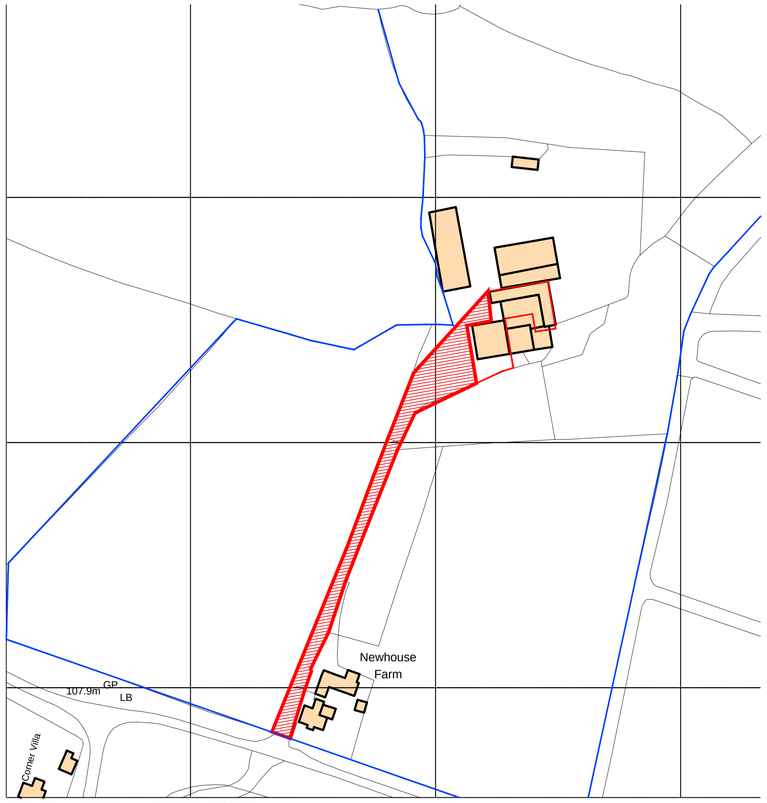


Ordnance Survey, (c) Crown Copyright 2021. All rights reserved. Licence number 100022432

LOCATION PLAN

Scale 1:1250

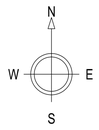

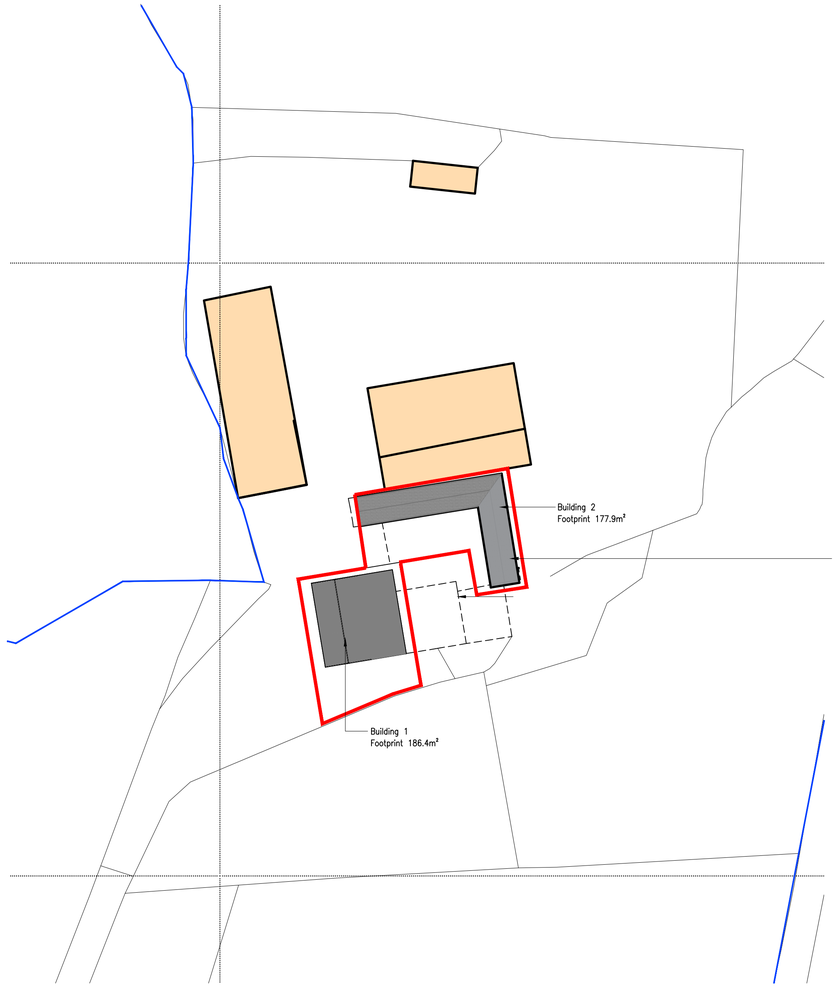

RED OUTLINE DENOTES CURTILAGE, GREY HATCH DENOTES PROPOSED BUILDINGS

BLOCK PLAN

Scale 1:500

NOTES:

1. Use written dimensions only. All dimensions to be checked on site and any discrepancies reported to ACORUS immediately. If in doubt ask.
2. Where relevant, significant hazards have been identified on the drawing. Hazards which should be obvious to a competent contractor or unforeseeable have not been identified.
3. This drawing is confidential and remains the exclusive property of ACORUS.
4. Ordnance Survey Paper Map Copying Licence Number: 100039456.

© ACORUS Rural Property Services Ltd.

RICS Regulated by RICS

1:1250
0 50 m 100 m 150 m 200 m 250 m

1:500
0 10 m 50 m 100 m

Ownership Boundary

Site Boundary

ECOLOGY PROVISIONS TO BE AS ECOLOGY REPORT

Rev.	Date.	Amendment.	Drawn	Checked
A	26.07.23	Addition of Ecology Note	JT	MB

PROJECT
Mr N Hull
New House Farm, Pink Lane,
Charlton, Wiltshire, SN16 9DS

TITLE
Conversion of Ag Building to Dwelling
Location and Block Plans

SCALE	DATE	DRAWN BY	CHECKED BY
AS SHOWN @A1	Nov 21	IH	MB

JOB NO.	DRAWING NO.	REVISION
MB/1677/1121	200_01	A

acorus
Planning. Design. Property.
acorus.co.uk

PLANNING ISSUE