
AREAS PLOT 1

DWELLING – 186.4 m2
CURTILAGE – 185 m2

AREAS PLOT 2

DWELLING – 177.9 m2
CURTILAGE – 177 m2

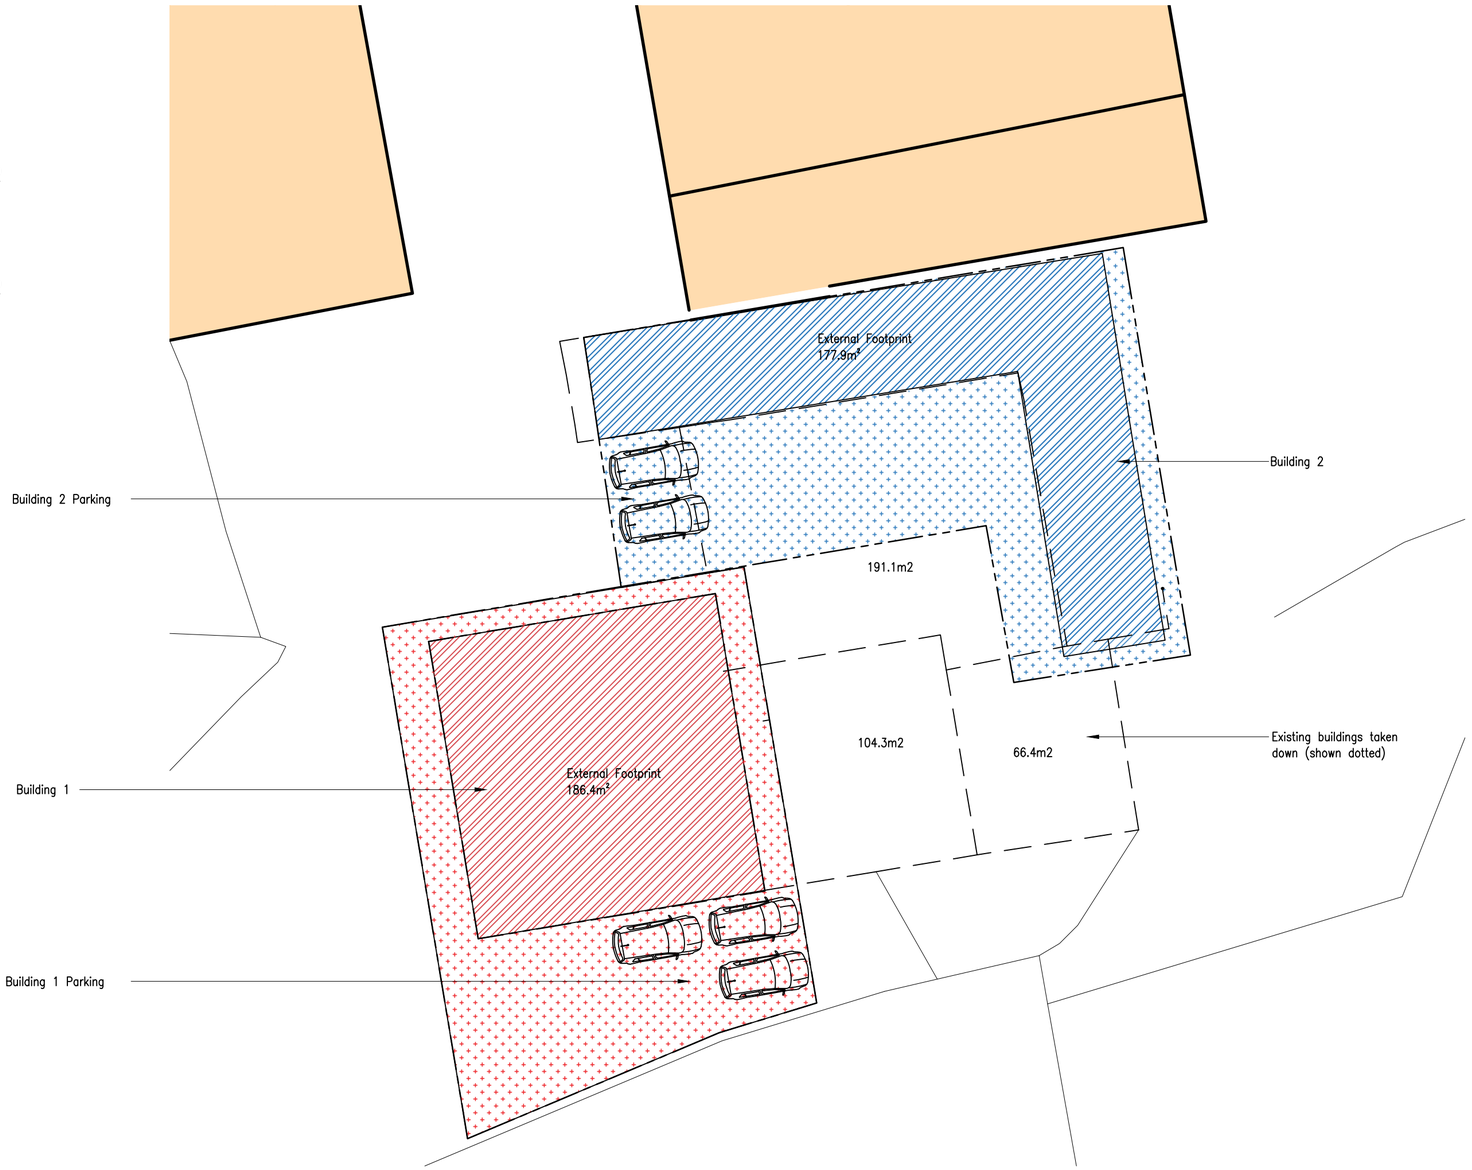

SITE PLAN

Scale 1:200

ECOLOGY PROVISIONS TO BE AS ECOLOGY REPORT

Rev.	Date.	Amendment.	Drawn	Checked
A	26.07.23	Addition of Ecology Note	JT	MB

PROJECT
Mr N Hull
New House Farm, Pink Lane,
Charlton, Wiltshire, SN16 9DS

TITLE
Conversion of Ag Building to Dwelling
SITE PLAN

SCALE	DATE	DRAWN BY	CHECKED BY
AS SHOWN @A2	APR 23	JT	MB

JOB NO.	DRAWING NO.	REVISION
MB/1677/1121	200_02	A

PLANNING ISSUE

RICS Regulated by RICS

NOTES:
1. Use written dimensions only. All dimensions to be checked on site and any discrepancies reported to ACORUS immediately. If in doubt ask.
2. Where relevant, significant hazards have been identified on the drawing. Hazards which should be obvious to a competent contractor or unforeseeable have not been identified.
3. This drawing is confidential and remains the exclusive property of ACORUS.
4. Ordnance Survey Paper Map Copying Licence Number: 100039456.

© ACORUS Rural Property Services Ltd.

1:100

0 5 m 10 m 15 m 20 m

acorus
Planning. Design. Property.
acorus.co.uk