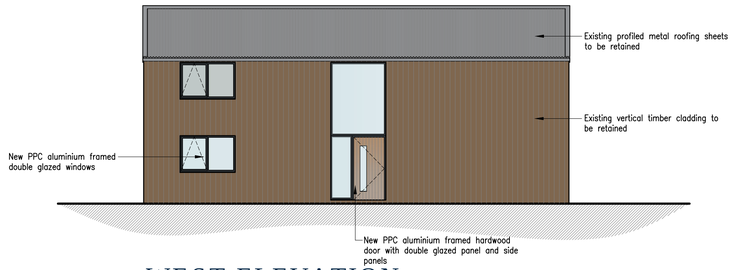


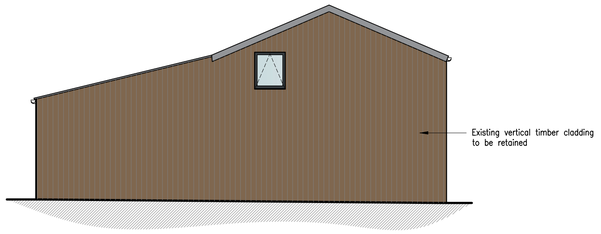

## SOUTH ELEVATION

Scale 1:100



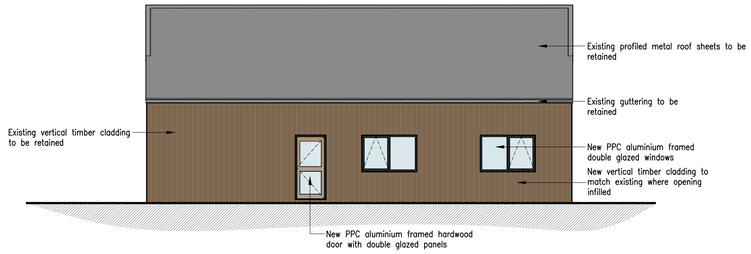

## WEST ELEVATION

Scale 1:100



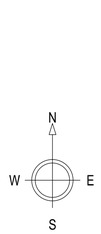

## NORTH ELEVATION

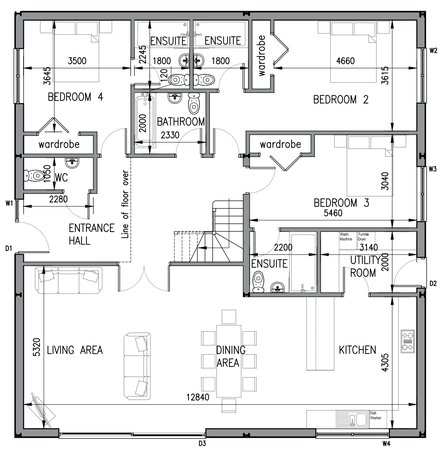
Scale 1:100




## EAST ELEVATION

Scale 1:100



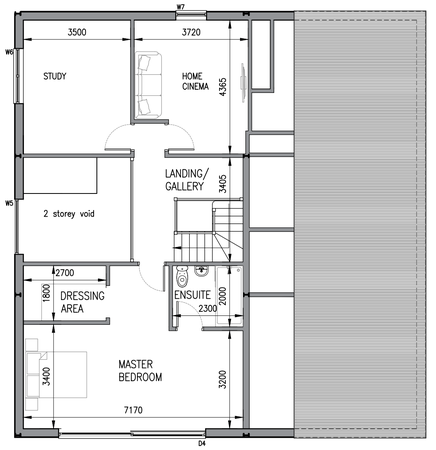

W1 700W x 2100H
W2 1800W x 1200H
W3 1800W x 1200H
W4 2400W x 1050H
W5 1800W x 2100H
W6 1800W x 1200H
W7 1000W x 1200H

D1 1100W x 2100H
D2 1000W x 2100H
D3 4800W x 2400H
D4 4800W x 2100H

Internal Floor Area - 171.2m²
External Footprint - 186.4m²

## GROUND FLOOR PLAN

Scale 1:100




Floor Area - 79.4m²

## FIRST FLOOR PLAN

Scale 1:100

ECOLOGY PROVISIONS TO BE AS ECOLOGY REPORT

PLANNING ISSUE

| Rev. | Date. | Amendment. | Drawn | Checked |
|---|---|---|---|---|
| A | 26.07.23 | Addition of Ecology Note | JT | MB |

PROJECT
Mr N Hull
New House Farm, Pink Lane,
Charlton, Wiltshire, SN16 9DS

TITLE
Conversion of Ag Building to Dwelling – Building 1
Proposed Plan and Elevations

| SCALE | DATE | DRAWN BY | CHECKED BY |
|---|---|---|---|
| AS SHOWN @A1 | Nov 21 | IH | MB |

| JOB NO. | DRAWING NO. | REVISION |
|---|---|---|
| MB/1677/1121 | 200_04 | A |

acorus
Planning. Design. Property.
acorus.co.uk

RICS Regulated by RICS

NOTES:
1. Use written dimensions only. All dimensions to be checked on site and any discrepancies reported to ACORUS immediately. If in doubt ask.
2. Where relevant, significant hazards have been identified on the drawing. Hazards which should be obvious to a competent contractor or unforeseeable have not been identified.
3. This drawing is confidential and remains the exclusive property of ACORUS.
4. Ordnance Survey Paper Map Copying Licence Number: 100039456.

© ACORUS Rural Property Services Ltd.