No5 Pennyfarthing Street

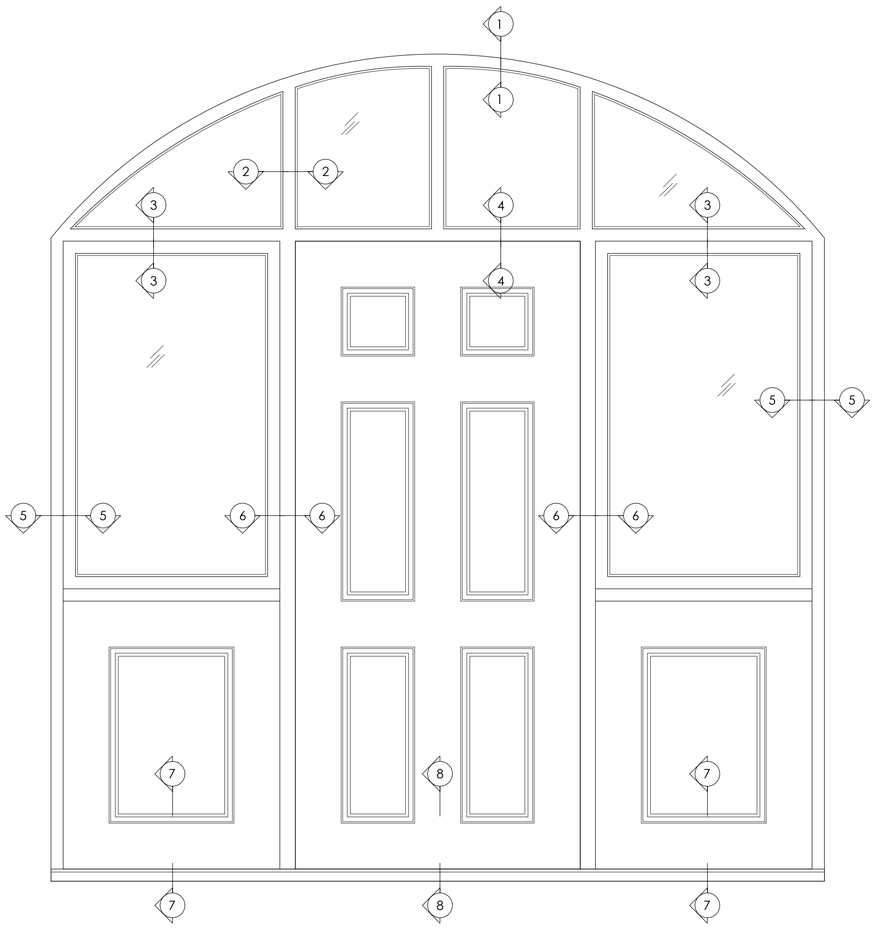

1 FRONT DOOR SCREEN - ELEVATION
scale 1:10

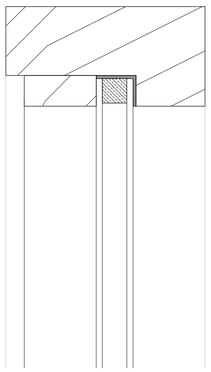

4 DETAIL - 1/1
scale 1:2

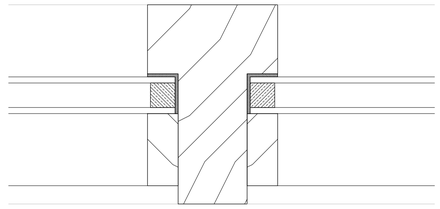

7 DETAIL - 2/2
scale 1:2

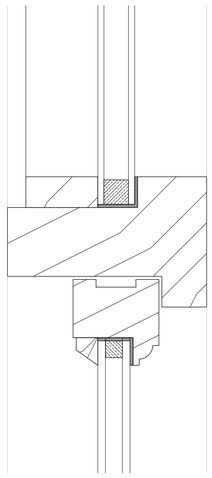

5 DETAIL - 3/3
scale 1:2

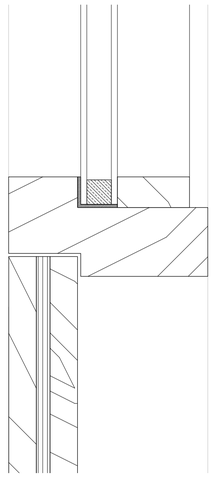

8 DETAIL - 4/4
scale 1:2

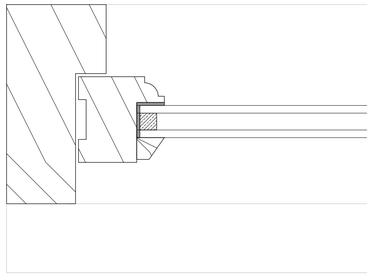

2 DETAIL - 5/5
scale 1:2

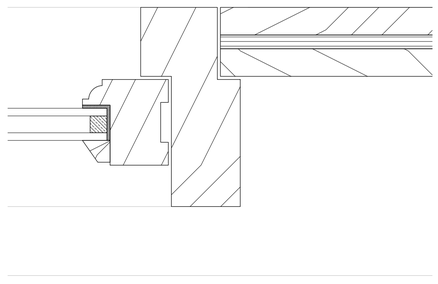

3 DETAIL - 6/6
scale 1:2

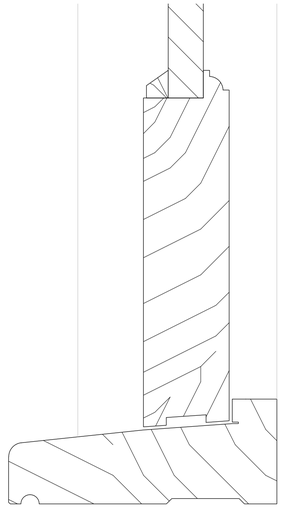

6 DETAIL - 7/7
scale 1:2

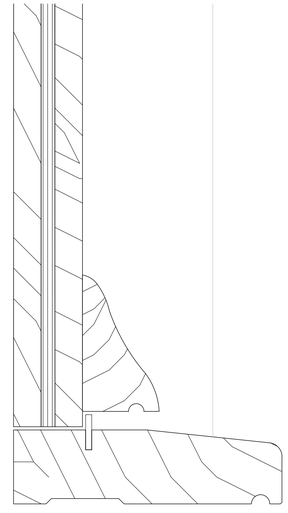

9 DETAIL - 8/8
scale 1:2

NOTES

THIS DRAWING IS THE COPYRIGHT OF THE ARCHITECTS AND MAY NOT BE REPRODUCED WITHOUT PERMISSION

THE CONTRACTOR IS RESPONSIBLE FOR CHECKING DIMENSIONS, TOLERANCES AND REFERENCE. ANY DISCREPENCIES TO BE CHECKED WITH THE ARCHITECT BEFORE PROCEEDING WITH THE WORKS

WHERE AN ITEM IS COVERED BY DRAWINGS TO DIFFERENT SCALES, THE LARGER SCALE DRAWING IS TO BE WORKED TO

SCALE FOR PLANNING PURPOSES ONLY, FIGURED DIMENSIONS TO BE WORKED TO AT ALL TIMES

ALL WORK AND MATERIALS TO BE IN ACCORDANCE WITH THE BUILDING REGULATIONSAND TO COMPLY WITH THE RELEVANT CODES OF PRACTICE AND BRITISH STANDARDS

PLEASE NOTE THE INFORMATION IS BASED UPON THE INDEPENDANT SURVEY INFORMATION PROVIDED. THE CONTRACTOR IS TO REPORT ANY DISCREPANCIES BETWEEN THE DRAWINGS AND THE SITE CONFIGURATIONS.

JOINERY NOTES

- All timber joinery to the main frame is to be seasoned English Oak.
- All casement windows are to be hardwood with a micro porous painted finish, colour to be advised.
- Prior to manufacture of joinery, profile of new structure to be erected by main contractor to enable accurate site measurement by joinery supplier.
- Existing framework to be reused

0 0.1

0 0.5

DETAILS	DATE	REVISION

project
PROPOSED CHANGE OF USE AT NO5
PENNYFARTHING STREET, SALISBURY SP1 1HJ

drawing
JOINERY DETAILS - FRONT DOOR SCREEN

date	client
APR 2023	MR R. BARTLETT

scale	drawing no.	revision
1:2,10 @ A1	2211/02/50/01	-

MINUTIAE ARCHITECTURAL DESIGNS