© HALZAC DESIGN LTD 2022.

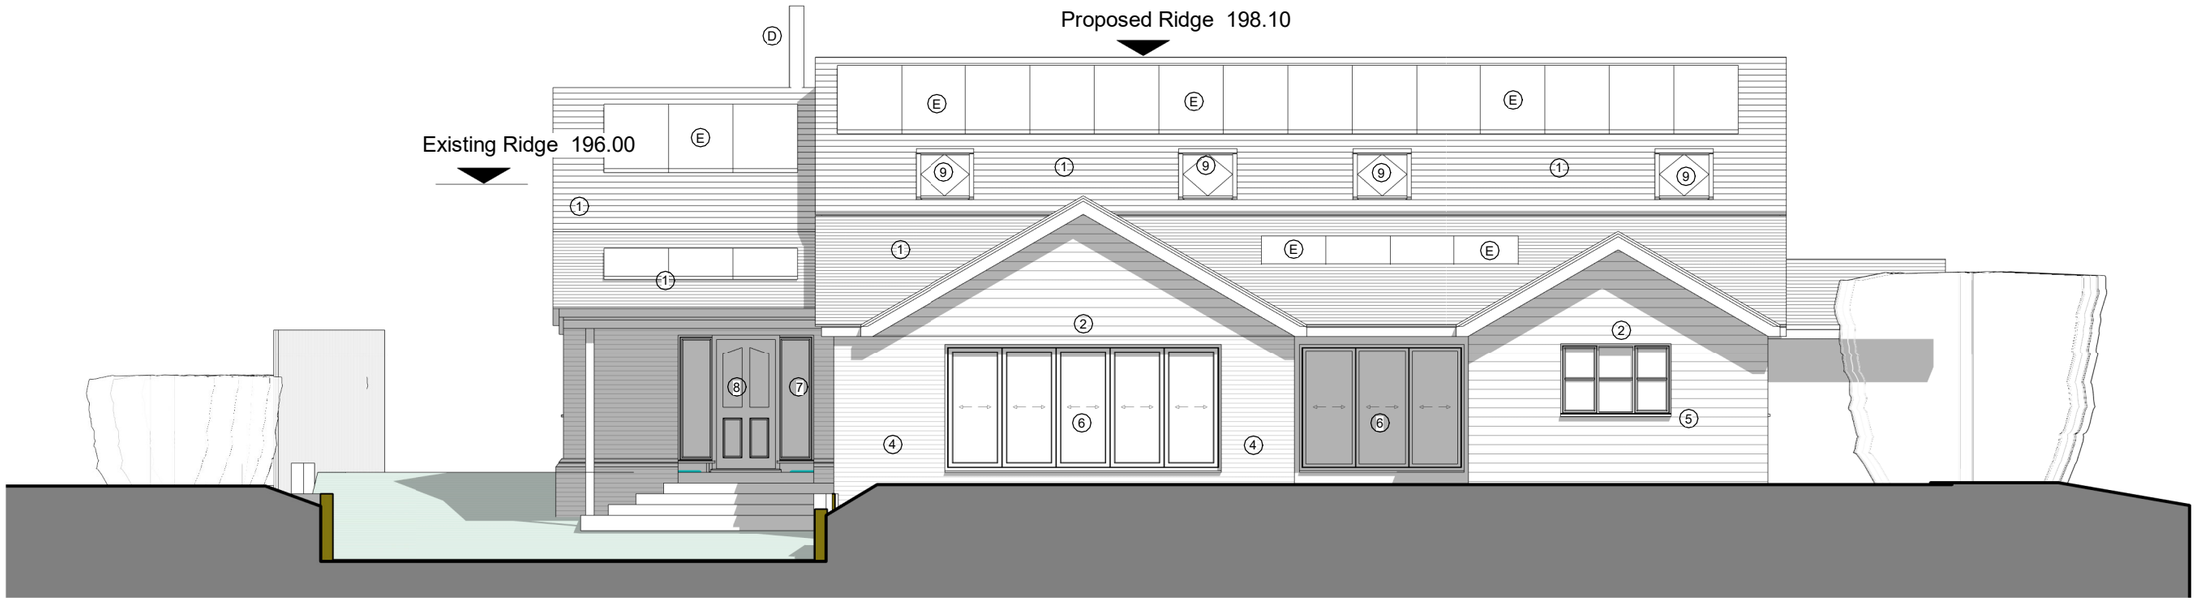


# South Elevation
1 : 100



# North Elevation
1 : 100

FINISHES:

ROOF:
① PLAIN TILE - AS SAMPLE

WALL:
② LARCH CLADDING - LEFT NATURAL - AS SAMPLE
③ BRICK WALLING WITH BRICK QUOINS TO CORNERS - AS APPROVED SAMPLE FOR NEW HOUSE
④ BRICK WORK - EXISTING

WINDOWS:
⑤ ALUMINIUM - DARK GREY

DOORS:
⑥ ALUMINIUM - DARK GREY

PORCH
⑦ OAK FRAME - LEFT NATURAL

FRONT DOOR
⑧ OAK

⑨ FAKRO OR VELUX ROOF LIGHTS - DARK GREY FIXED FLUSH WITH ROOF

FEATURES
Ⓐ PLINTH COURSE - AS SAMPLE
Ⓑ TOOTHED STRING COURSE - AS SAMPLE
Ⓒ BRICK LINTELS
Ⓓ S.S FLUE
Ⓔ SOLAR PANELS

Scale 1:100 @A3
1 .5 0 1 2 3 4 5 6 7

Status:
TO ACCOMPANY A PLANNING APPLICATION

DRAWING NUMBER PREFIXED WITH
**EX** = EXISTING DRAWING, NOT TO BE SCALED EXCEPT FOR PLANNING PURPOSES, BASED ON INFORMATION PROVIDED BY: Checker
**SK** = SKETCH DRAWING, INFORMAL DRAWING, NOT FOR OFFICIAL USE, NOT TO BE USED FOR PLANNING PURPOSES, NOT TO BE SCALED.
**PL** = DRAWING TO ACCOMPANY A PLANNING APPLICATION, CAN BE SCALED FOR PLANNING PURPOSES ONLY, NOT FOR CONSTRUCTION(NFC).
**BR** = DRAWING FOR A BUILDING REGULATION APPLICATION AND APPROVAL ONLY, USE GIVEN DIMESNSION ONLY, NOT TO BE SCALED, NFC.
**WD** = WORKING DRAWING, INCLUDES ADDITIONAL DETAIL OVER AND ABOVE BR DESIGNATION, USE GIVEN DIMENSION ONLY, NOT TO BE SCALED.

PROJECT TITLE:
Extemsion and Alterations to Coruscant House, Post Office Lane, Broad Hinton, SN4 9PB
for Mr and Mrs Le Pape
DRAWING:
South and North Elevation - As Proposed

SCALE @ A3: As indicated
DATE: Mar'23
DRAWN BY: CR

HALZAC DESIGN LTD
ARCHITECTURAL DESIGN SERVICE
1 Whitgift Cl, Grange Park, Swindon. SN5 6HQ
halzacdesign@icloud.com halzacdesign.com
01793 951631 07801070166

JOB NUMBER: 23-003
DRAWING NUMBER: PL120
REV:

LATEST REVISION:

PDF PRINTED: 10/07/2023 11:34:55