© HALZAC DESIGN LTD 2022.



North Elevation - As Existing

1 : 100

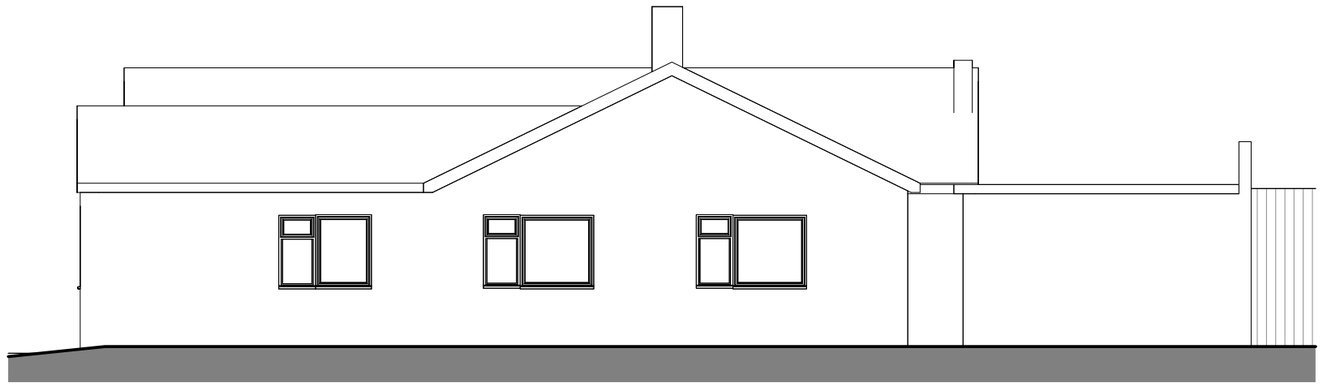

East Elevation - As Existing

1 : 100

Scale 1:100 @A3

1 .5 0 1 2 3 4 5 6 7

Status:
TO ACCOMPANY A PLANNING APPPLICATION

DRAWING NUMBER PREFIXED WITH
EX = EXISTING DRAWING, NOT TO BE SCALED EXCEPT FOR PLANNING PURPOSES, BASED ON INFORMATION PROVIDED BY:
Checker
SK = SKETCH DRAWING, INFORMAL DRAWING, NOT FOR OFFICIAL USE, NOT TO BE USED FOR PLANNING PURPOSES, NOT TO BE SCALED.
PL = DRAWING TO ACCOMPANY A PLANNING APPLICATION, CAN BE SCALED FOR PLANNING PURPOSES ONLY, NOT FOR CONSTRUCTION(NFC).
BR = DRAWING FOR A BUILDING REGULATION APPLICATION AND APPROVAL ONLY, USE GIVEN DIMESNSION ONLY, NOT TO BE SCALED, NFC.
WD = WORKING DRAWING, INCLUDES ADDITIONAL DETAIL OVER AND ABOVE BR DESIGNATION, USE GIVEN DIMENSION ONLY, NOT TO BE SCALED.

PROJECT TITLE:
Extension and Alterations to
Coruscant House, Post Office Lane, Broad Hinton, SN4 9PB
for Mr and Mrs Le Pape
DRAWING:
North and East Elevations - As Existing

SCALE @ A3: 1 : 100
DATE: Mar'23
DRAWN BY: CR

HALZAC DESIGN LTD
ARCHITECTURAL DESIGN SERVICE
1 Whitgift Cl, Grange Park, Swindon. SN5 6HQ
halzacdesign@icloud.com halzacdesign.com
01793 951631 07801070166

JOB NUMBER: 23-003
DRAWING NUMBER: PL25
REV:

LATEST REVISION:

PDF PRINTED: 10/07/2023 12:06:45