© HALZAC DESIGN LTD 2022.



Sketch Rear

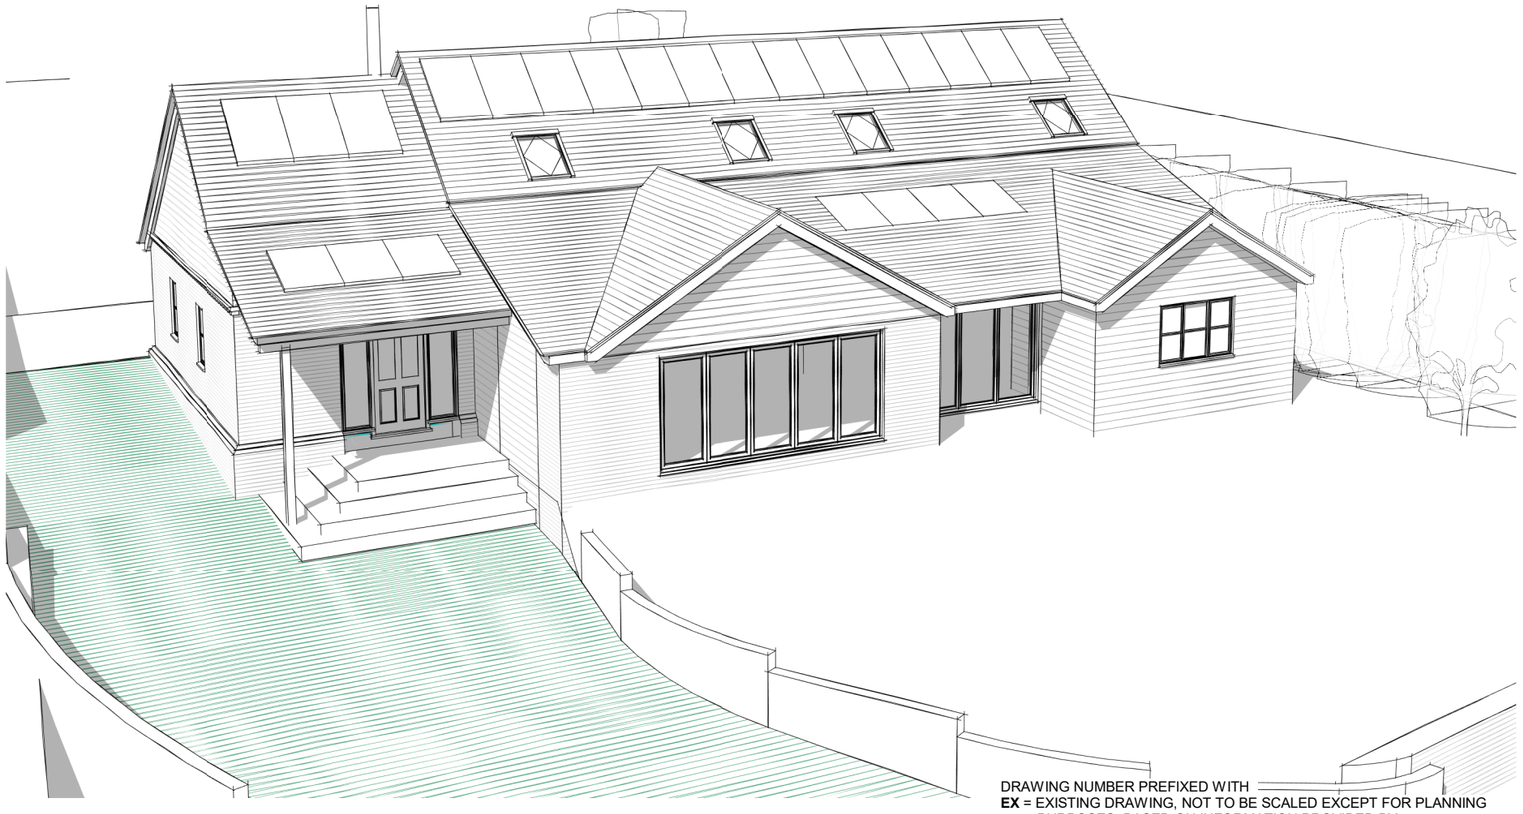

Sketch Front

Scale 1:200
@A3

DRAWING NUMBER PREFIXED WITH
EX = EXISTING DRAWING, NOT TO BE SCALED EXCEPT FOR PLANNING PURPOSES, BASED ON INFORMATION PROVIDED BY:
Checker
SK = SKETCH DRAWING, FORM OF DRAWING, NOT FOR OFFICIAL USE, NOT TO BE USED FOR PLANNING PURPOSES, NOT TO BE SCALED.
PL = DRAWING TO ACCOMPANY A PLANNING APPLICATION, CAN BE SCALED FOR PLANNING PURPOSES ONLY, NOT FOR CONSTRUCTION(NFC).
BR = DRAWING FOR A BUILDING REGULATION APPLICATION AND APPROVAL ONLY, USE GIVEN DIMESNSION ONLY, NOT TO BE SCALED, NFC.
WD = WORKING DRAWING, INCLUDES ADDITIONAL DETAIL OVER AND ABOVE BR DESIGNATION, USE GIVEN DIMENSION ONLY, NOT TO BE SCALED.

Status:
TO ACCOMPANY A PLANNING APPLICATION

PROJECT TITLE:
Extemsion and Alterations to
Coruscant House, Post Office Lane, Broad Hinton, SN4 9PB
for Mr and Mrs Le Pape
DRAWING:
Perspectives

SCALE @ A3 | DATE: Mar'23 | DRAWN BY CR

HALZAC DESIGN LTD
ARCHITECTURAL DESIGN SERVICE
1 Whitgift Cl, Grange Park, Swindon. SN5 6HQ
halzacdesign@icloud.com halzacdesign.com
01793 951631 07801070166

JOB NUMBER: 23-003 | DRAWING NUMBER: PL130 | REV:

LATEST REVISION:

PDF PRINTED: 10/07/2023 11:34:40