A2 PRINT

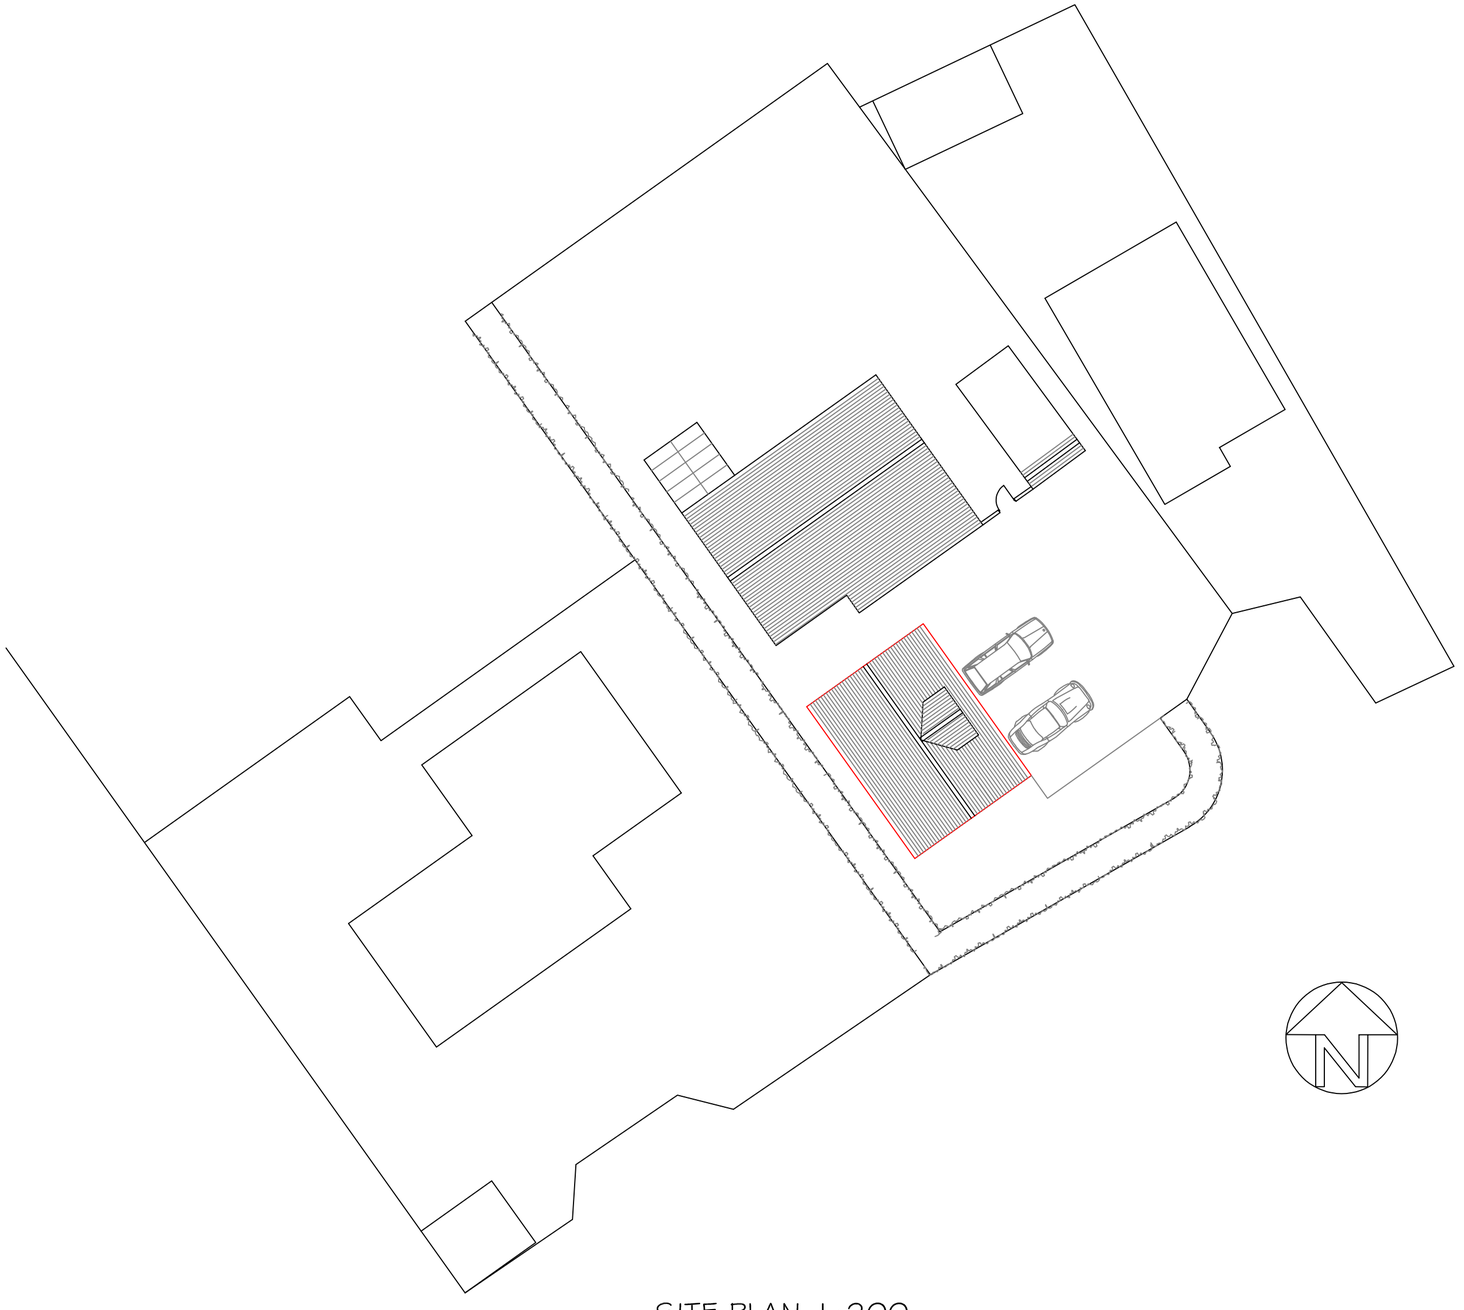

SITE PLAN 1:200

0 1 2 3 4 5 10 20

scale bar 1:200

Issue 3 Velux roof windows replaced by dormer roof
Issue 2 Roof dormers replaced with Velux roof windows

SJF PLANNING & DESIGN SERVICE

01225 782078 simonnearthebell@gmail.com

PROPOSED	DETACHED GARAGE WITH ROOM ABOVE
CLIENT	MR & MRS B A'COURT
LOCATION	RAYNESCROFT 68C SHAW HILL SHAW MELKSHAM SN12 8EN
TITLE	PROPOSED BLOCK PLAN 1:200

DRG NO	ISSUE	DATE
2230-2	3	APRIL 2022

A2 PRINT