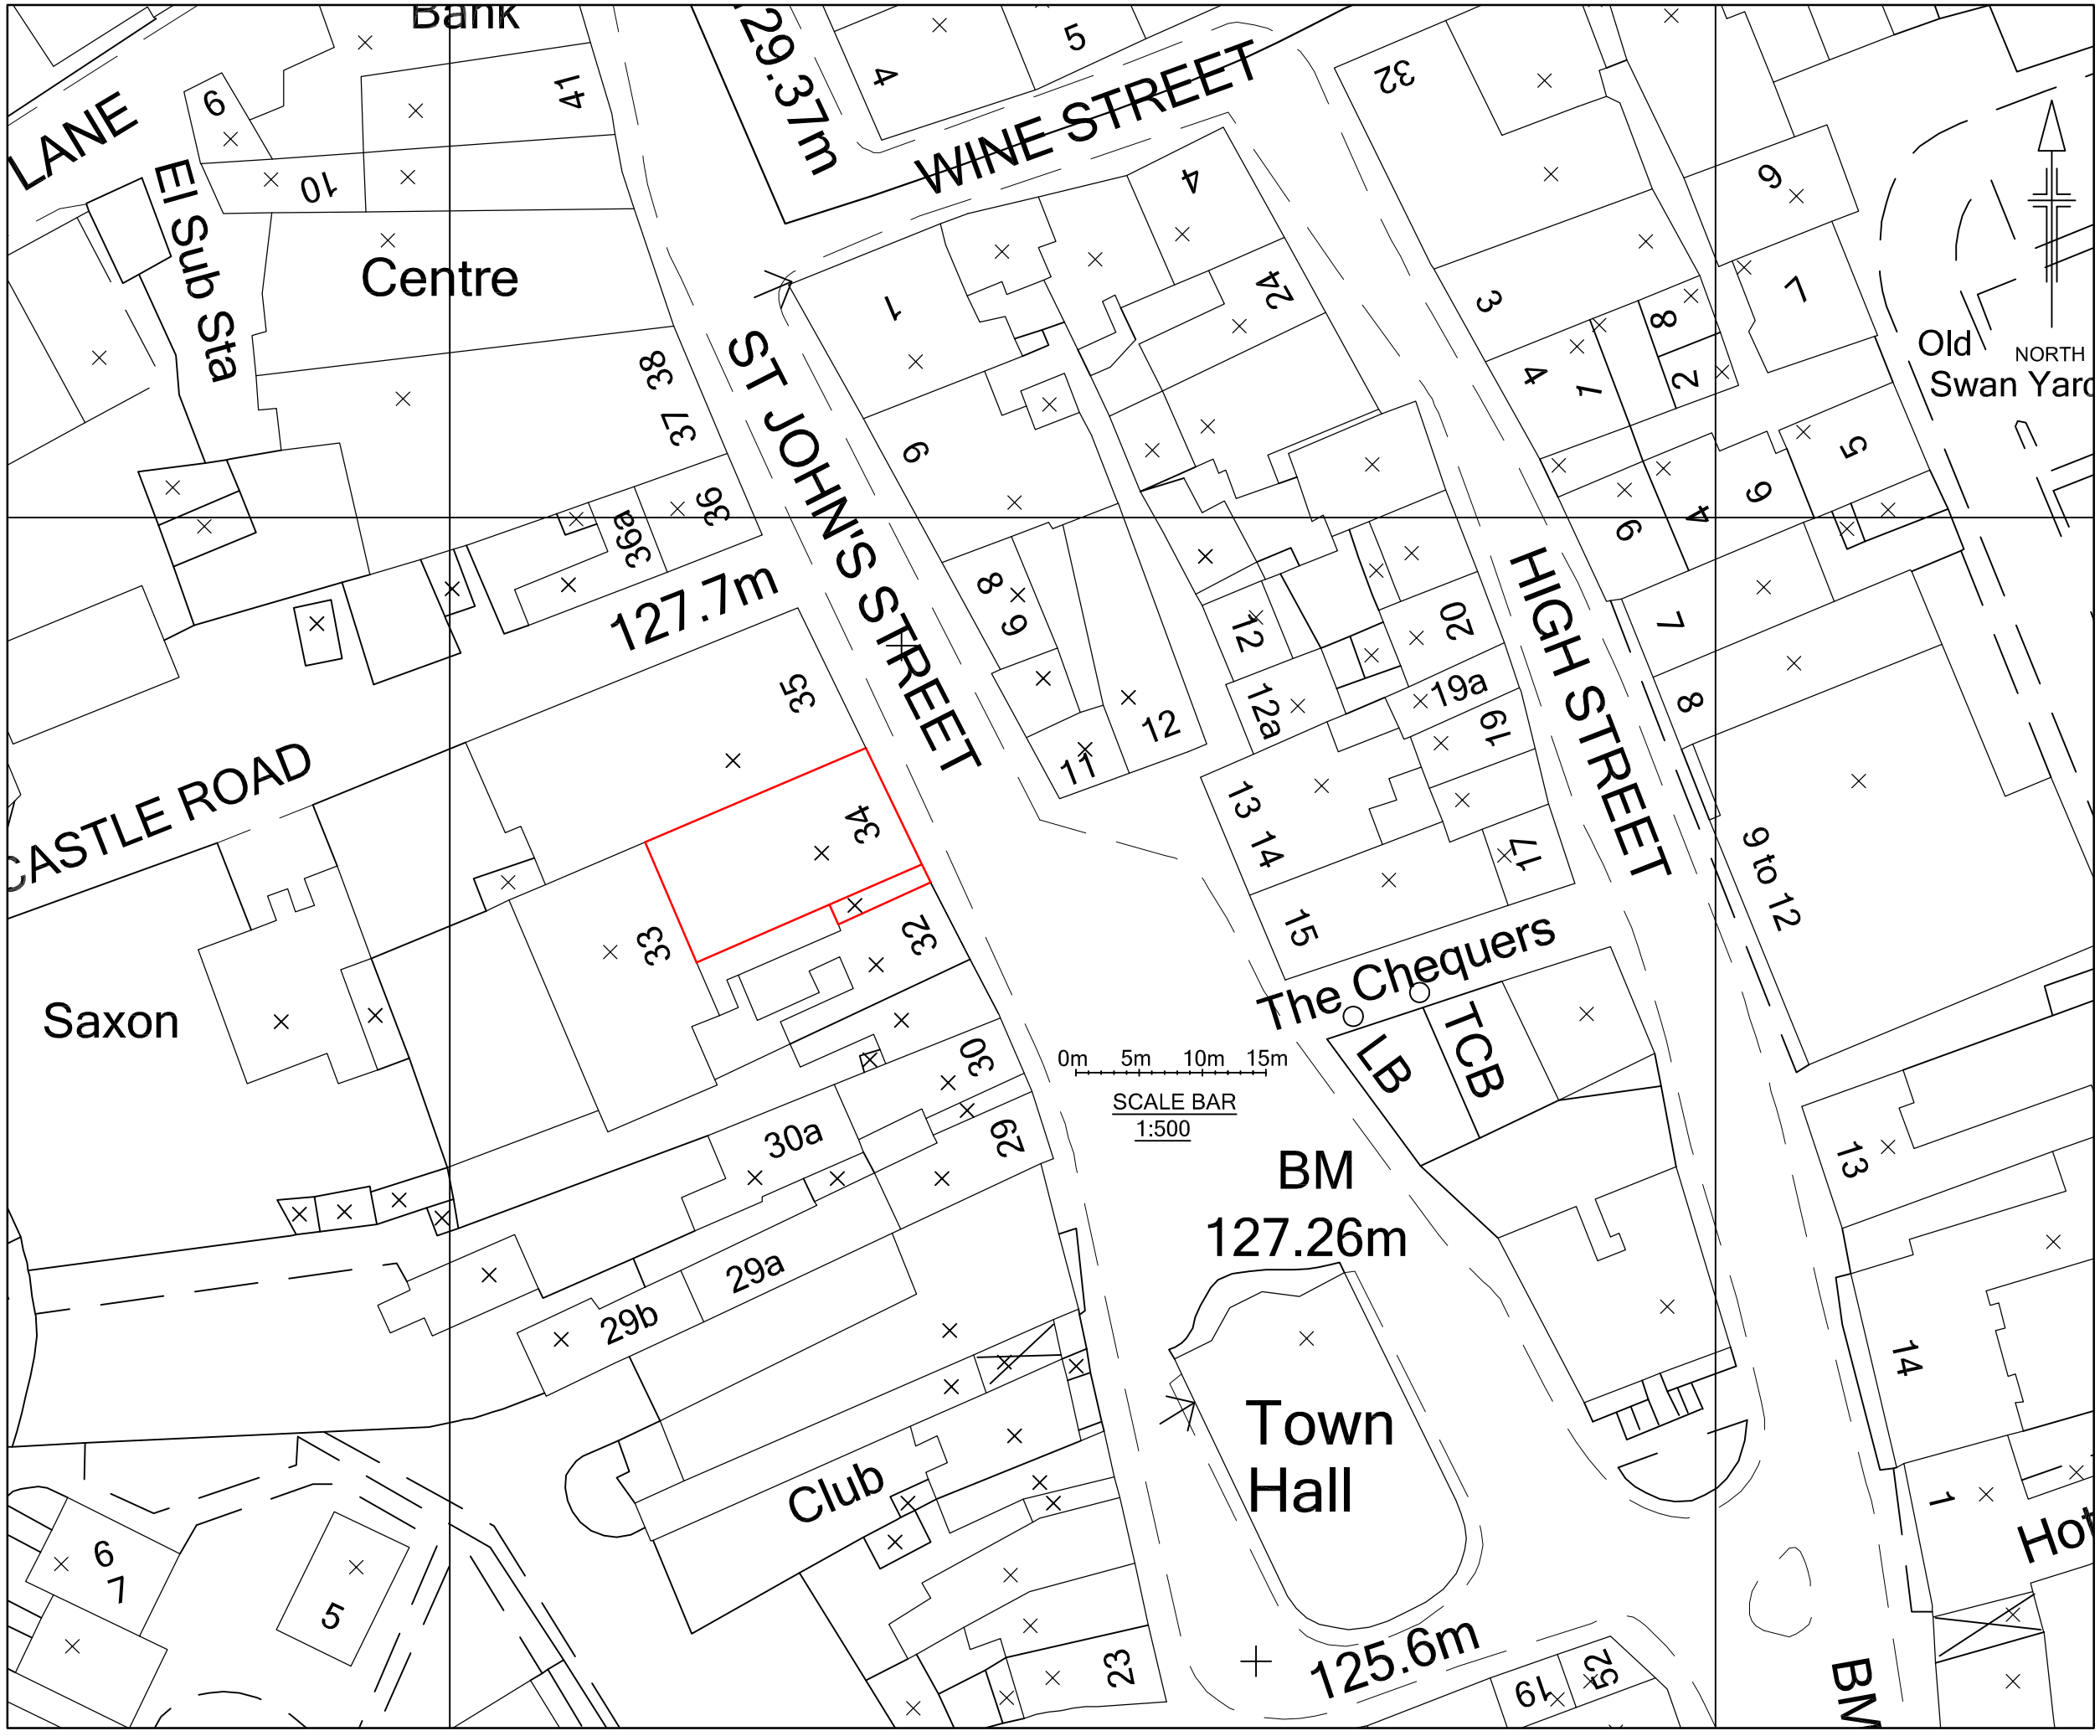

mark lovell
DESIGN ENGINEERS

6 HIGH STREET, DEVIZES,
WILTSHIRE, SN10 1AT.
TEL: 01380 724 213
FAX: 01380 721 753
WEB: www.mlde.co.uk

client:
AWDRY LAW

project:
REPAIRS OF THE FRONT ELEVATION AND ADJACENT ROOF STRUCTURE AT No.34 ST. JOHN'S STREET, DEVIZES

job no./drg. no.:
3874-BP

drg. title:
BLOCK PLAN

scale:
1:500 @ A3

drawn by: SL
date: MARCH 23

checked: ML
approved: ML

notes:

Produced 20 Jun 2000 from Ordnance Survey digital data and incorporating surveyed revision available at this date. © Crown Copyright 2000

National Grid sheet reference at centre of this Superplan: SU0061

The representation of a road, track or path is no evidence of a right of way.

Heights are given in metres above Datum.

The alignment of tunnels is approximate.

Centre Coordinates: 400582 161376
Supplied by: Stanfords, Bristol
Serial Number: 02112407

Rev	Date	Status/Comments
LBC	24 07 2023	ISSUED FOR LISTED BUILDING CONSENT ONLY
P1	13 06 2023	PRELIMINARY FOR CLIENTS APPROVAL