NORTH

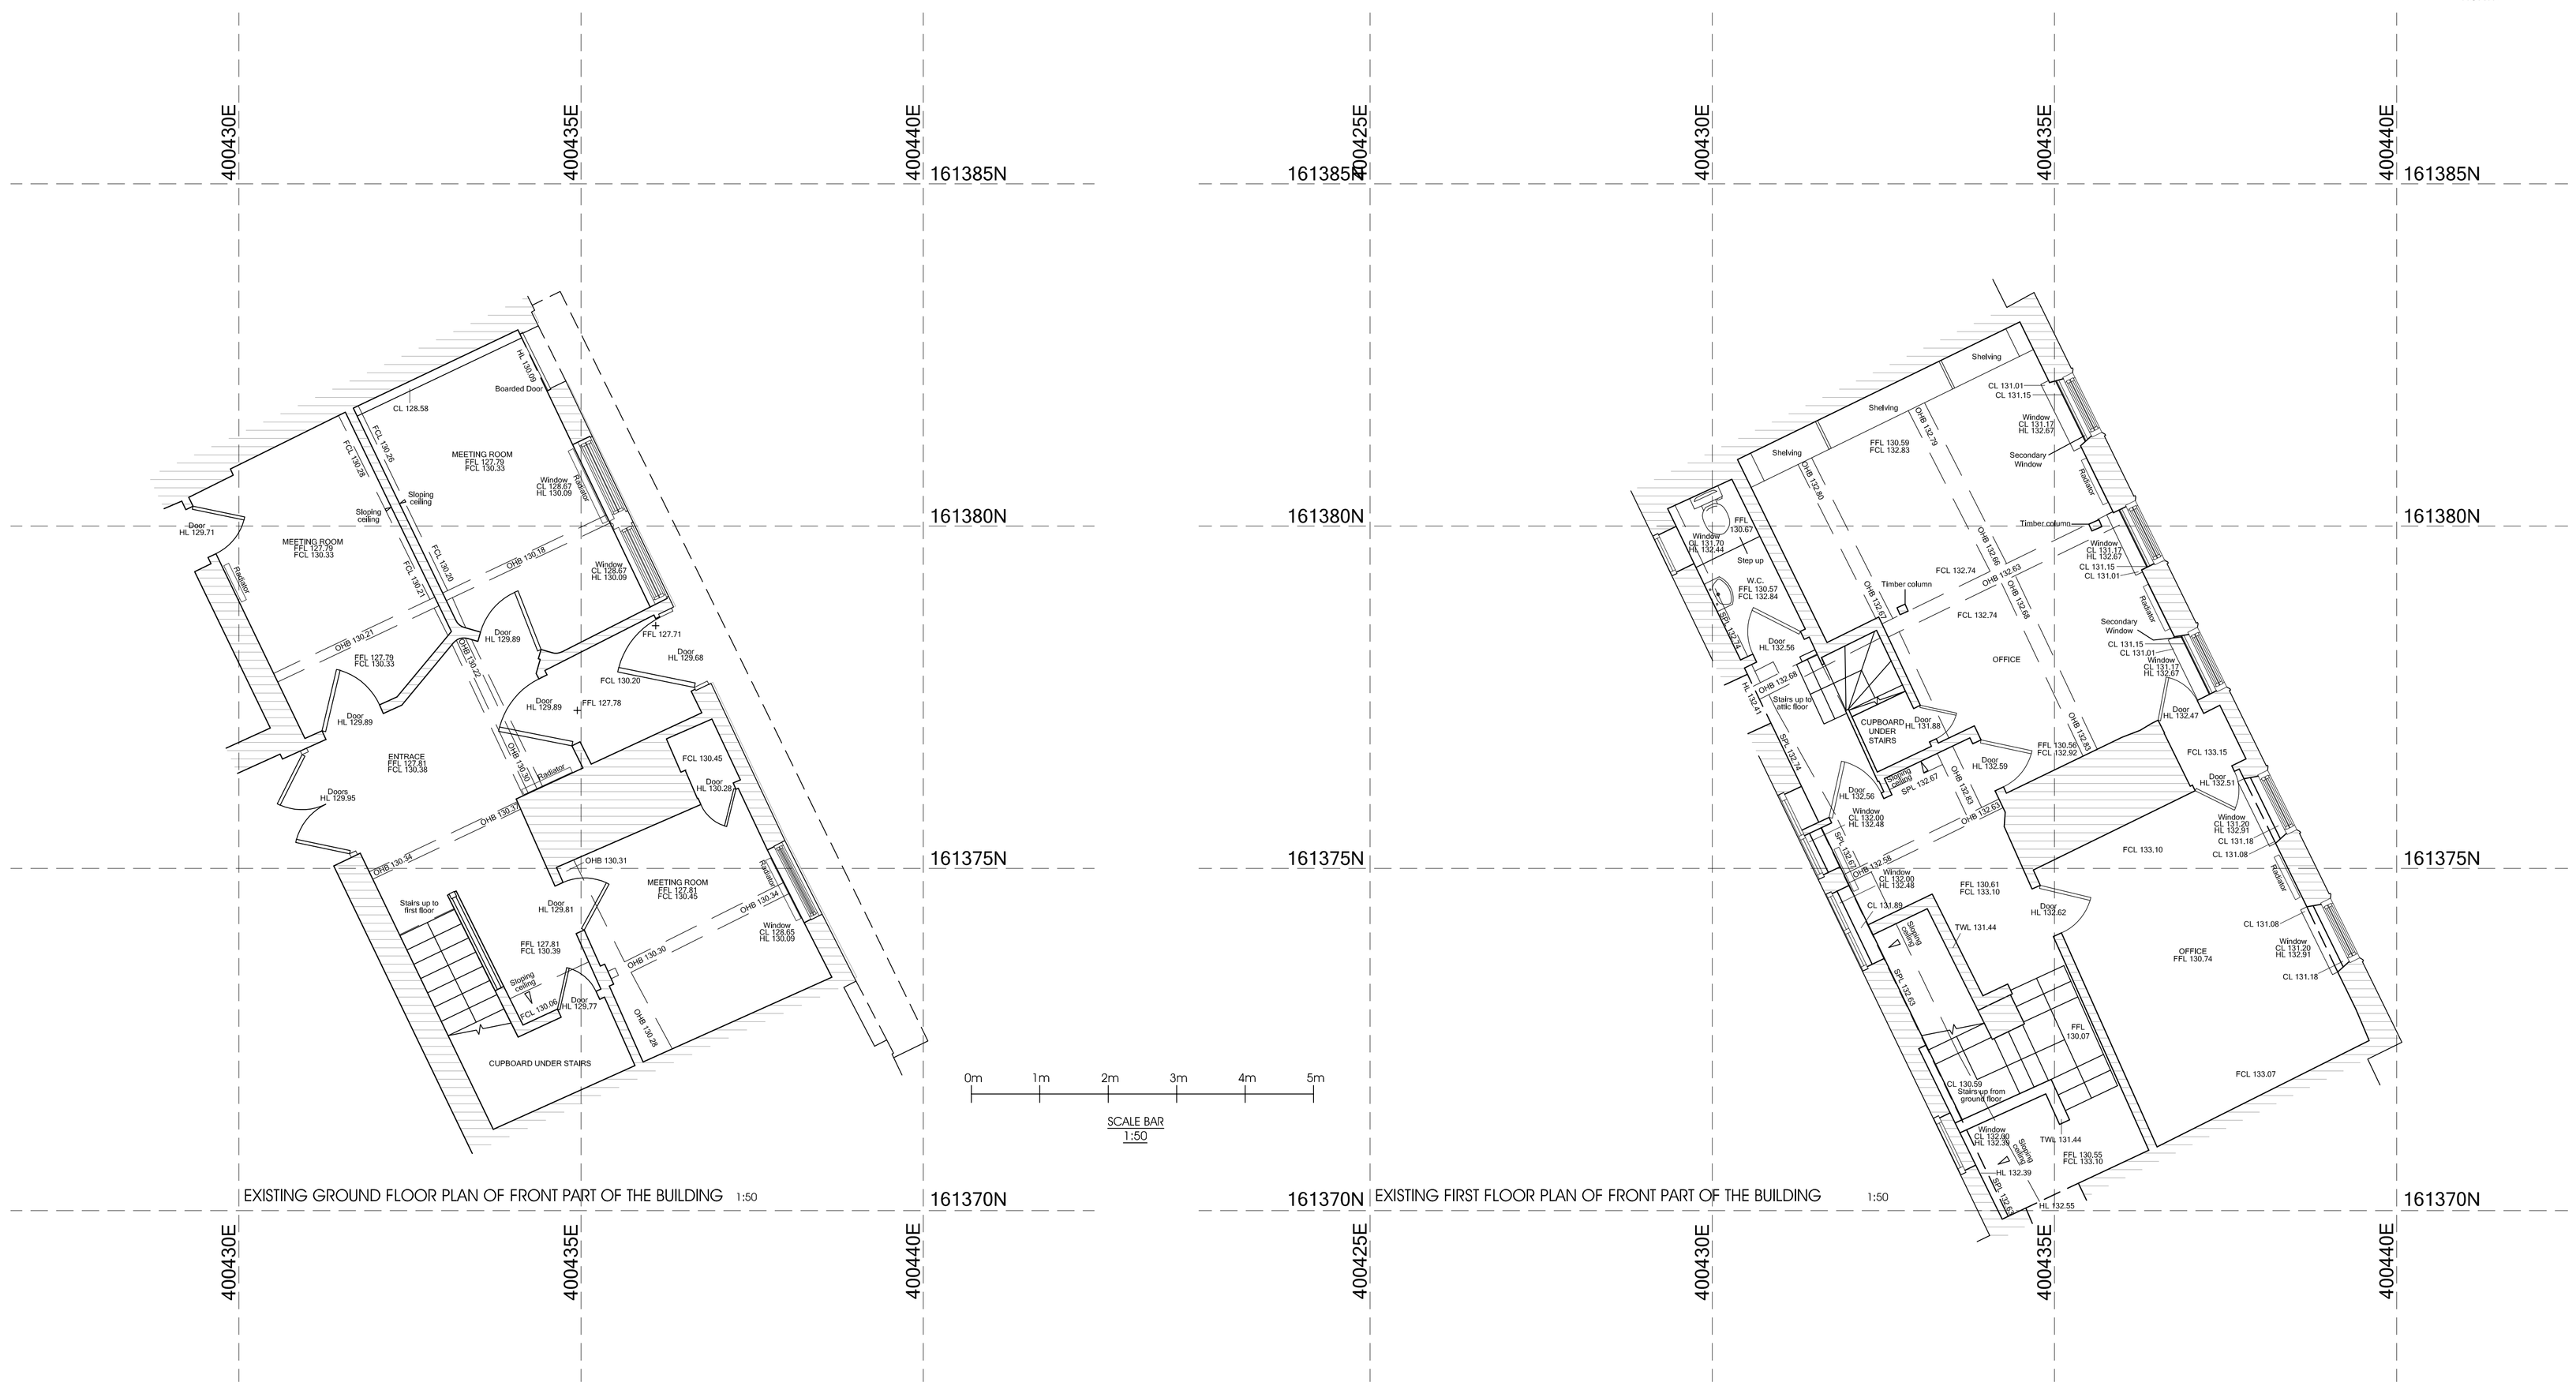

mark lovell
DESIGN ENGINEERS

6 HIGH STREET, DEVIZES,
WILTSHIRE, SN10 1AS.
TEL: 01380 724 213
FAX: 01380 721 753
WEB: www.mldp.co.uk

client:
AWDRY LAW

project:
REPAIRS OF THE FRONT ELEVATION AND ADJACENT ROOF STRUCTURE AT No.34 ST. JOHNS STREET, DEVIZES

job no.–drg. no.:
3874-EX-001

drg. title:
EXISTING GROUND FLOOR AND FIRST FLOOR PLAN

scale:
AS SHOWN @ A1

drawn by:
SL

date:
MARCH 2023

checked:
ML

approved:
ML

notes: ISSUED FOR LISTED BUILDING CONSENT PURPOSES ONLY

© SURVEY CARRIED OUT BY AND IS COPYRIGHT OF
BRUNEL SURVEYS ltd
(SURVEY CARRIED OUT JANUARY 2023)

13.06.2023 - P1 - ISSUED PRELIMINARY FOR THE CLIENTS APPROVAL
24.07.2023 - LBC - ISSUED FOR LISTED BUILDING CONSENT

P1 LBC