

NORTH ELEVATION

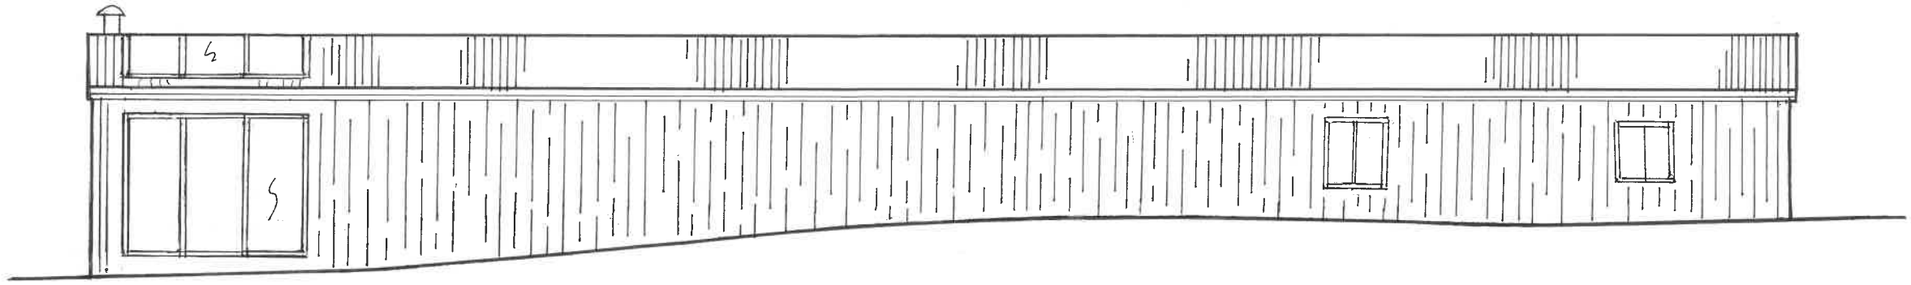

SOUTH ELEVATION

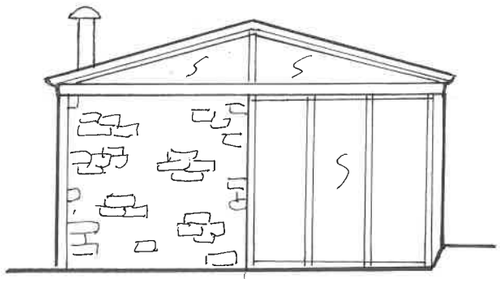

Bifold

WEST ELEVATION

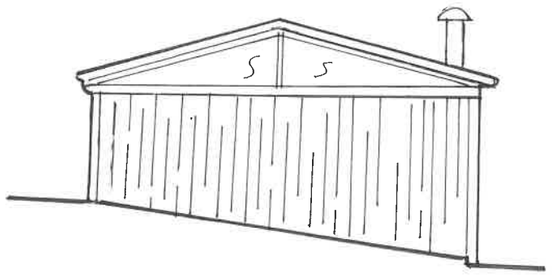

EAST ELEVATION

0m 1m 2m 3m 4m 5m

1:100

PLAN	**KCC3479/04**		
TITLE	**Proposed North, South, West and East Elevation**		
SITE	**Sandyhills Farm**		
CLIENT	**Richard Bristow**		
NUMBER	KCC3479/04 06/23cb		
DATE	June 2023	**SCALE**	1:100 at A3

KERNON COUNTRYSIDE CONSULTANTS LTD
Greenacres Barn, Purton Stoke, Swindon SN5 4LL
Tel 01793 771333 Email info@kernon.co.uk