REVISIONS

>	Pre-Planning Issue	17/05/22
A	Scale reduced following feedback. 5m from Hamm and 3m from Rivermead	09/08/22
B	Planning Issue 2 - Scale further reduced.	17/03/23
C	Planning Issue 3 - Scale further reduced.	28/07/23

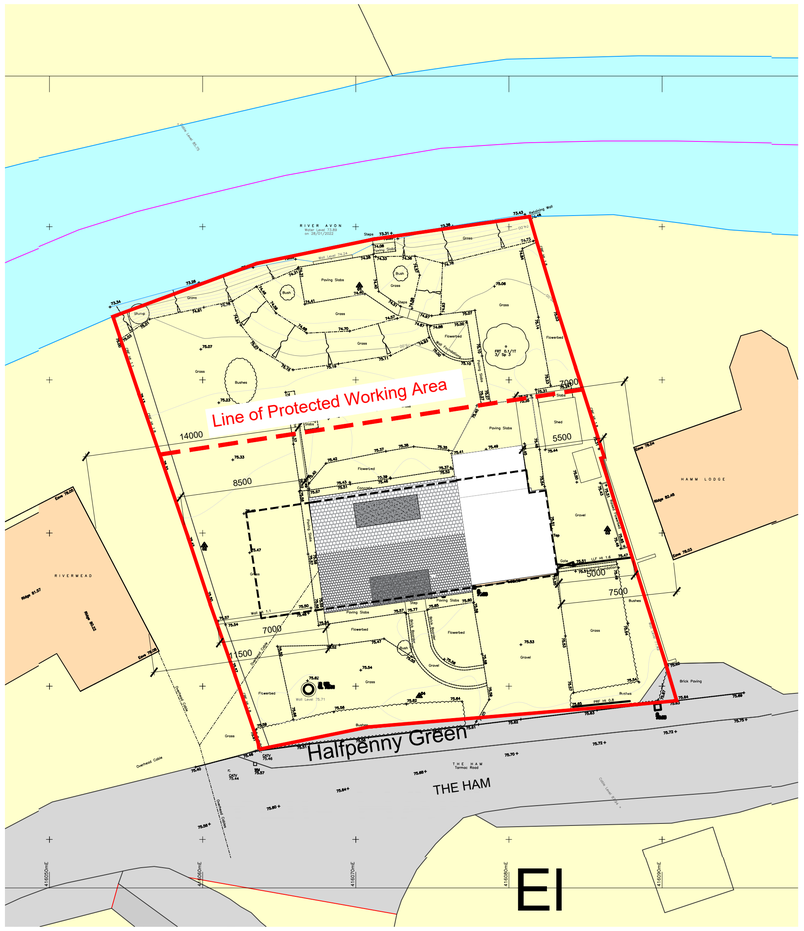

Site Plan EXISTING
Ordnance Survey, (c) Crown Copyright 2023. All rights reserved. Licence number 100022432

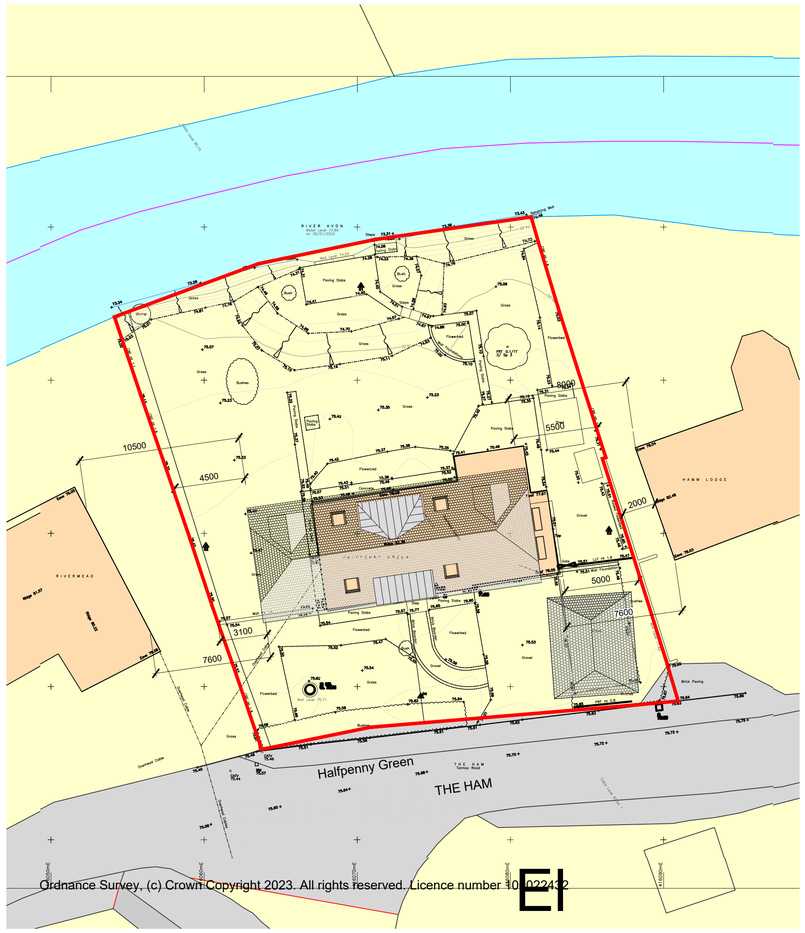

Site Plan PROPOSED
Ordnance Survey, (c) Crown Copyright 2023. All rights reserved. Licence number 100022432

Ordnance Survey, (c) Crown Copyright 2023. All rights reserved. Licence number 100022432

SCALE IN METRES / 1:200

0 4 10 20

SCRACE ARCHITECTS
TEN
The Old Fire Station
Salt Lane
Salisbury
01722 658048
info@scracearchitects.co.uk

Project:
Extension / Refurbishment
Halfpenny Green, The Ham
Durrington, SP4 8HW

Drawing:
PLANNING
Site Plan EXISTING & PROPOSED

Drawing No: 21_127 / P001C

Scale: 1:200 @ A1

Origin: MARCH 2022

Drawn by: TS

© COPYRIGHT SCRACE ARCHITECTS 2018
THIS DRAWING MUST NOT BE COPIED, USED OR DISCLOSED WITHOUT PRIOR PERMISSION.