REVISIONS

>	DRAFT Pre-Planning Issue	14/04/22
>	Pre-Planning Issue	17/05/22
A	Planning Issue 2	17/03/23
B	Planning Issue 3	28/07/23

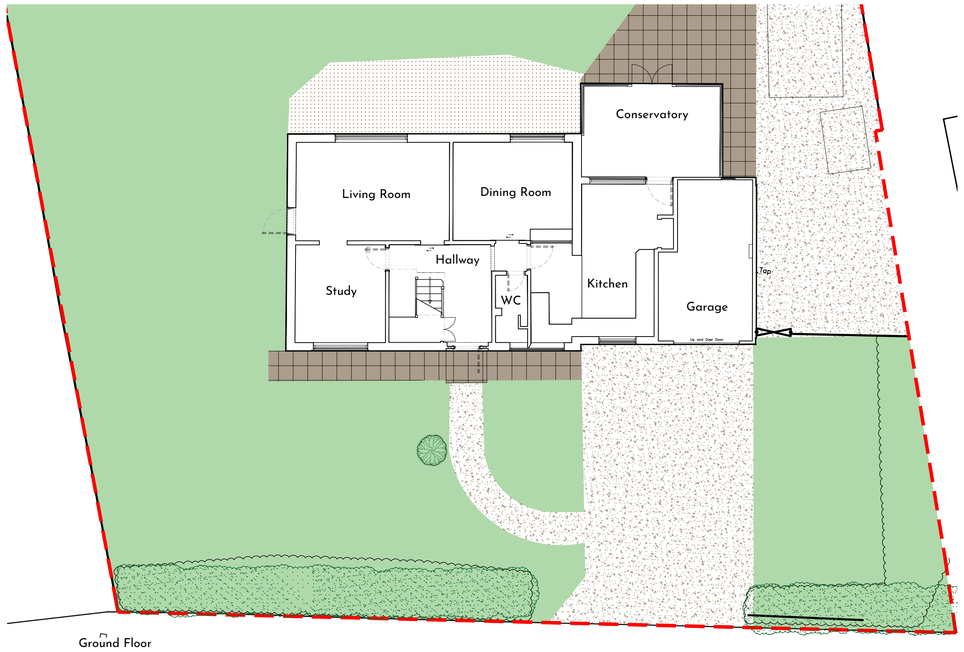

Ground Floor

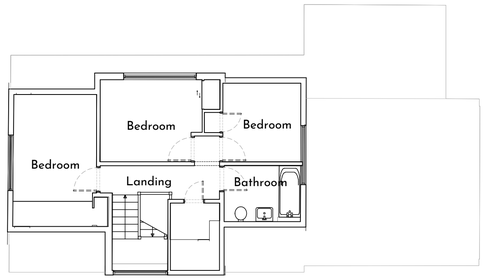

First Floor

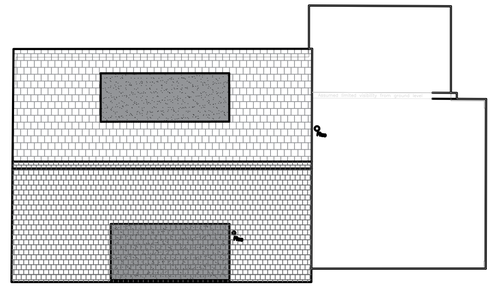

Roof Plan



Front Elevation - North East



Rear Elevation - South West



Side Elevation - North West

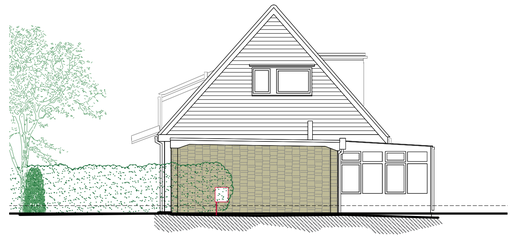

Side Elevation - South East

SCALE IN METRES / 1:100

0 2 5 10

SCRACE ARCHITECTS
TEN
The Old Fire Station
Salt Lane
Salisbury
01722 658048
info@scracearchitects.co.uk

Project: Extension / Refurbishment
Halfpenny Green, The Ham
Durrington SP4 8HW

Drawing: PLANNING
Project Overview EXISTING

Drawing No: 21_127 / P002B

Scale: 1:100 @ A1

Origin: MARCH 2022

Drawn by: TS

© COPYRIGHT SCRACE ARCHITECTS 2022
THIS DRAWING MUST NOT BE COPIED, USED OR DISCLOSED WITHOUT PRIOR PERMISSION.