© COPYRIGHT SCRACE ARCHITECTS 2022
DRAWING MUST NOT BE COPIED, USED OR DISCLOSED WITHOUT PRIOR PERMISSION.

THIS DRAWING MUST NOT BE SCALED. ALL DIMENSIONS ARE TO BE CHECKED ON SITE BEFORE WORK IS COMMENCED. ANY DISCREPANCIES ARE TO BE REPORTED IMMEDIATELY TO THE CONSULTANTS.

REVISIONS

>	Proposed Site Compound	14/09/22
A	Specialist notes added	14/09/22
B	Planning Issue	28/07/23

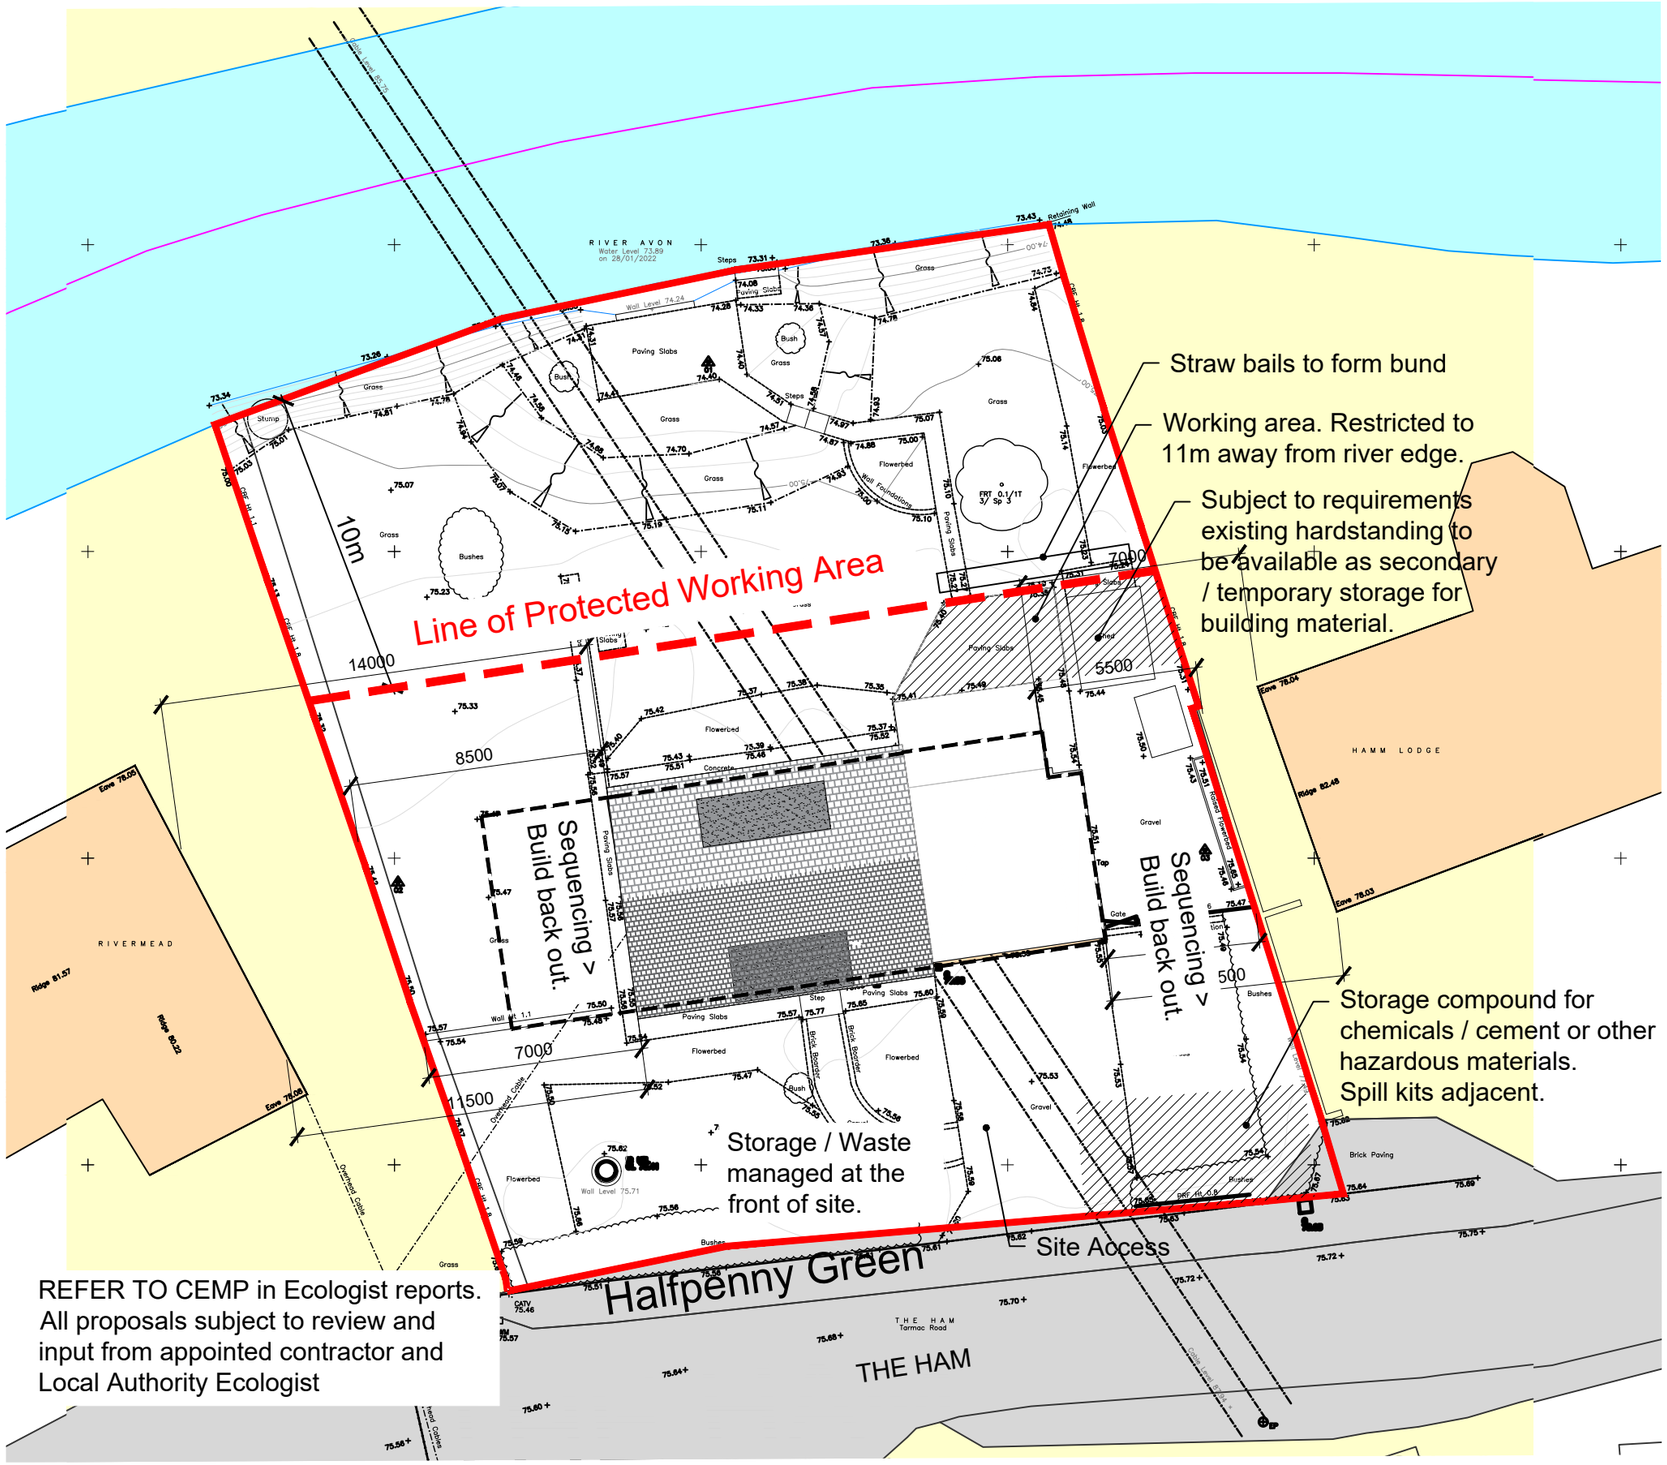

SCRACE ARCHITECTS
TEN
The Old Fire Station
Salt Lane
Salisbury
01722 658048
info@scracearchitects.co.uk

Project:
Extension/Refurbishment
Halfpenny Green, The Ham
Durrington, SP4 8HW

Drawing:
SKETCH - sk003
Proposed Site Compound

Drawing No: 21_127 / sk003B

Scale: 1:200 @ A3

Origin: SEP 2022
Drawn by: TS