



Existing site plan

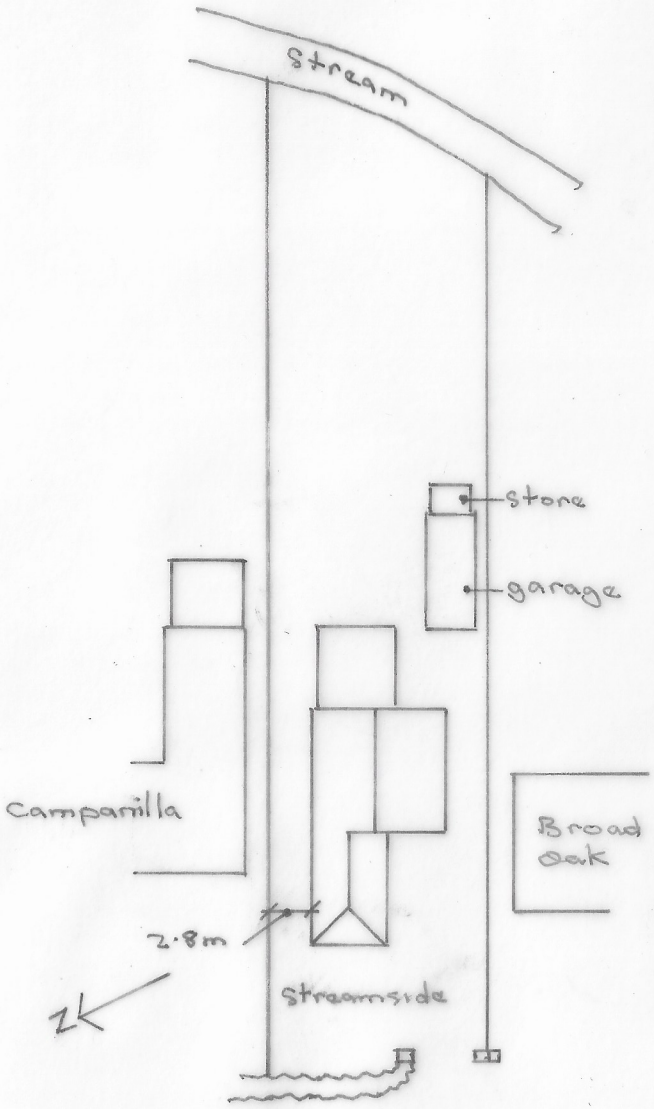

Proposed site plan

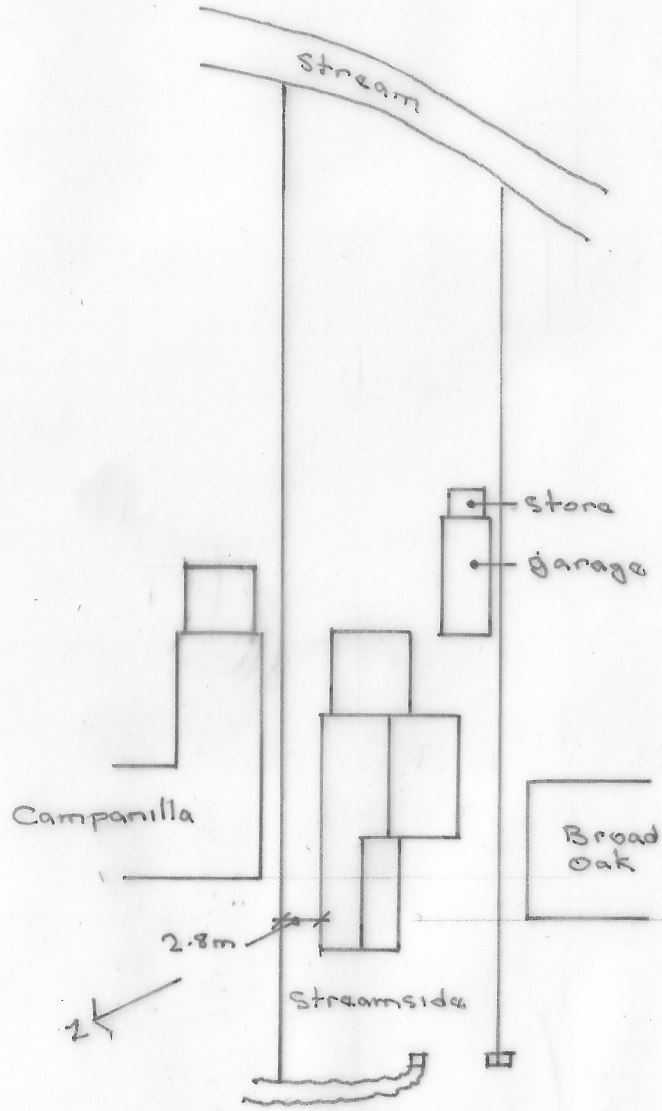

scale bar

Existing and proposed site plans
Streamside
Sharfield English Road
Landford, Salisbury
SP5 2BD
Scale: 1:500 @ A4
Drawing no S.S. 9