

Rev A scale bar changed
Proposed added to floor plans

Proposed alterations
Streamside, Sharfield English Road
Landford, Salisbury SP5 2BD
scale : 1:100 @ A3


0 1 2 3 4 5 m
scale bar
Drawing no. SS.7A

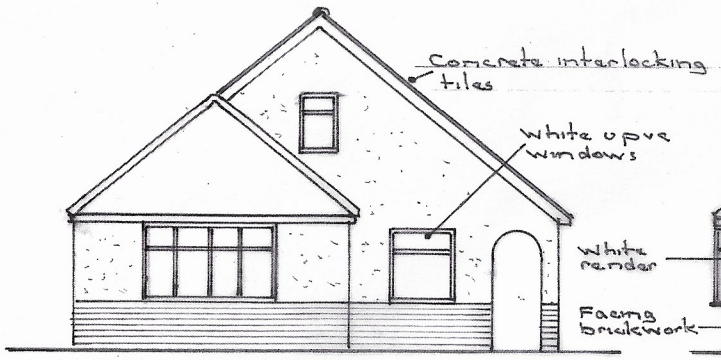


Existing front elevation
1:100

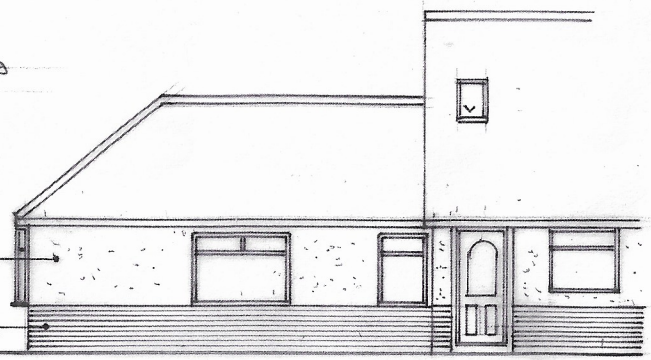


Existing side elevation

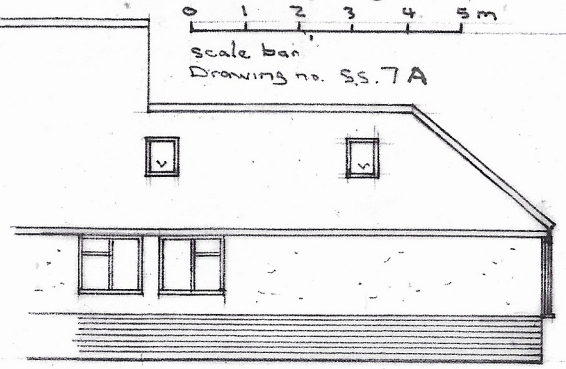


Existing side elevation

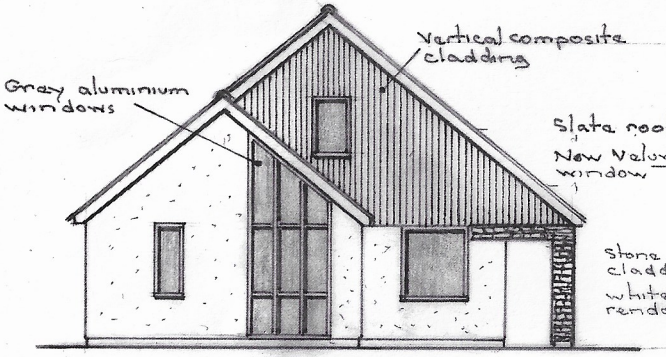


Proposed front elevation
1:100

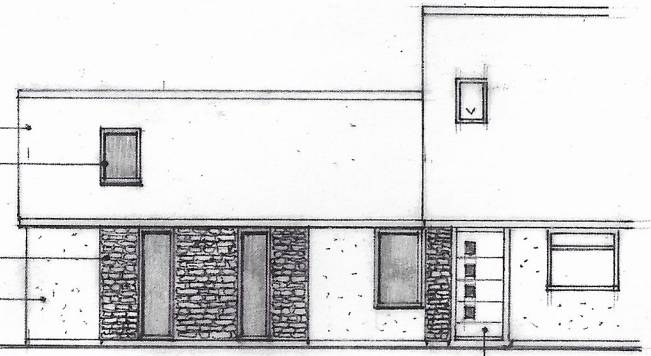


Proposed side elevation

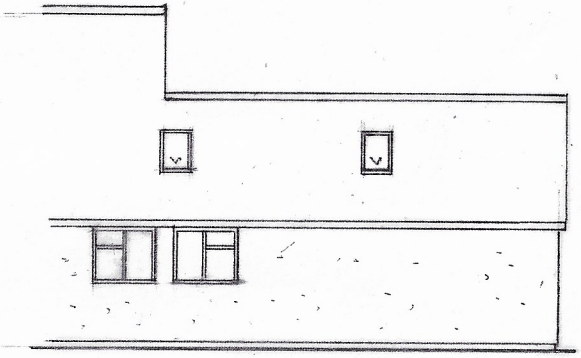

Proposed side elevation

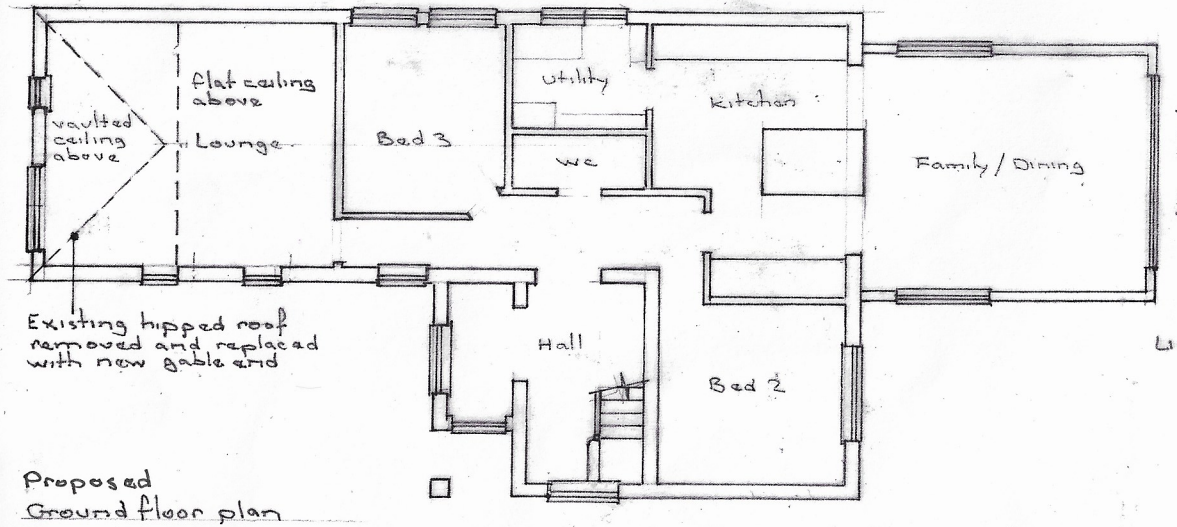

Proposed
Ground floor plan

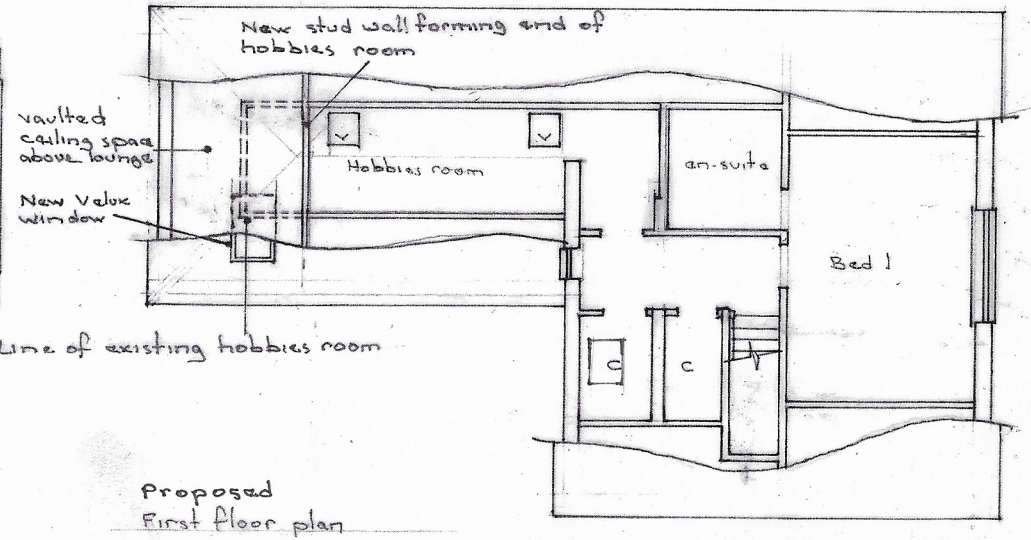

Proposed
First floor plan