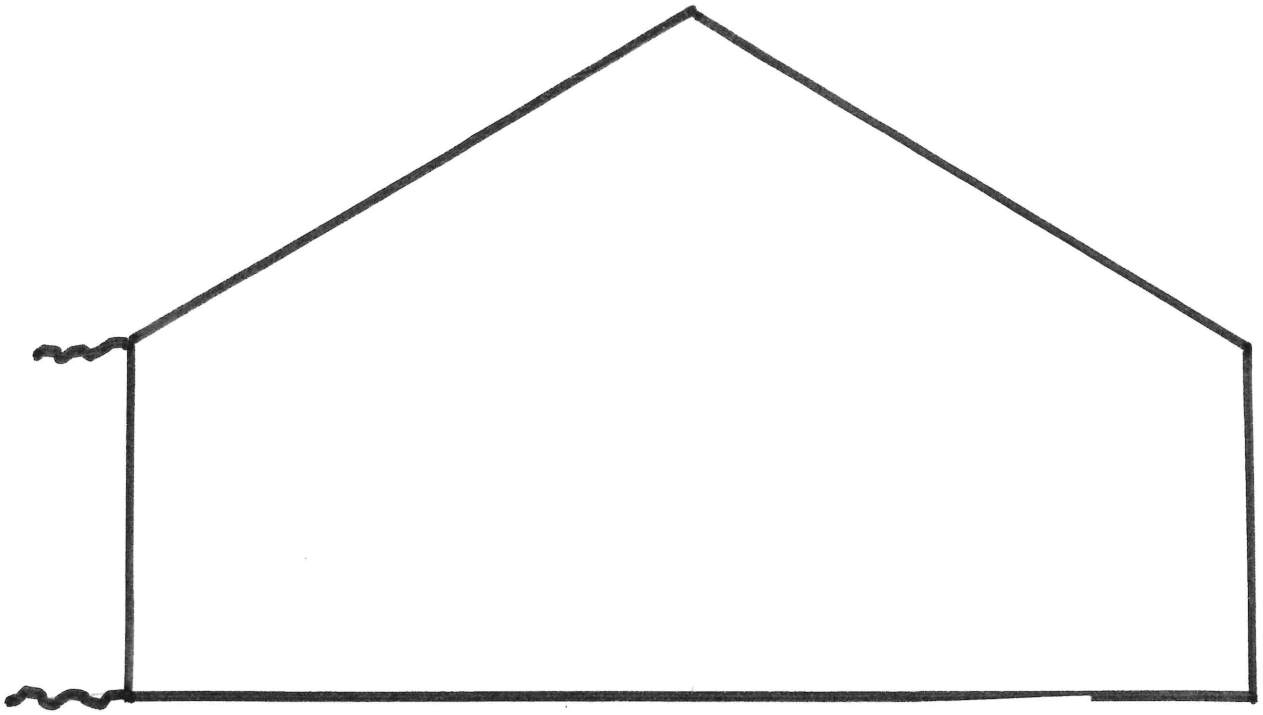

North East Elevation attached to an existing building

Proposed Extension to an Existing Modern Farm Building

Parsloes Farm, Rodbourne, Malmesbury, Wiltshire SN16 0EU

On behalf of Mr. J. Vincent

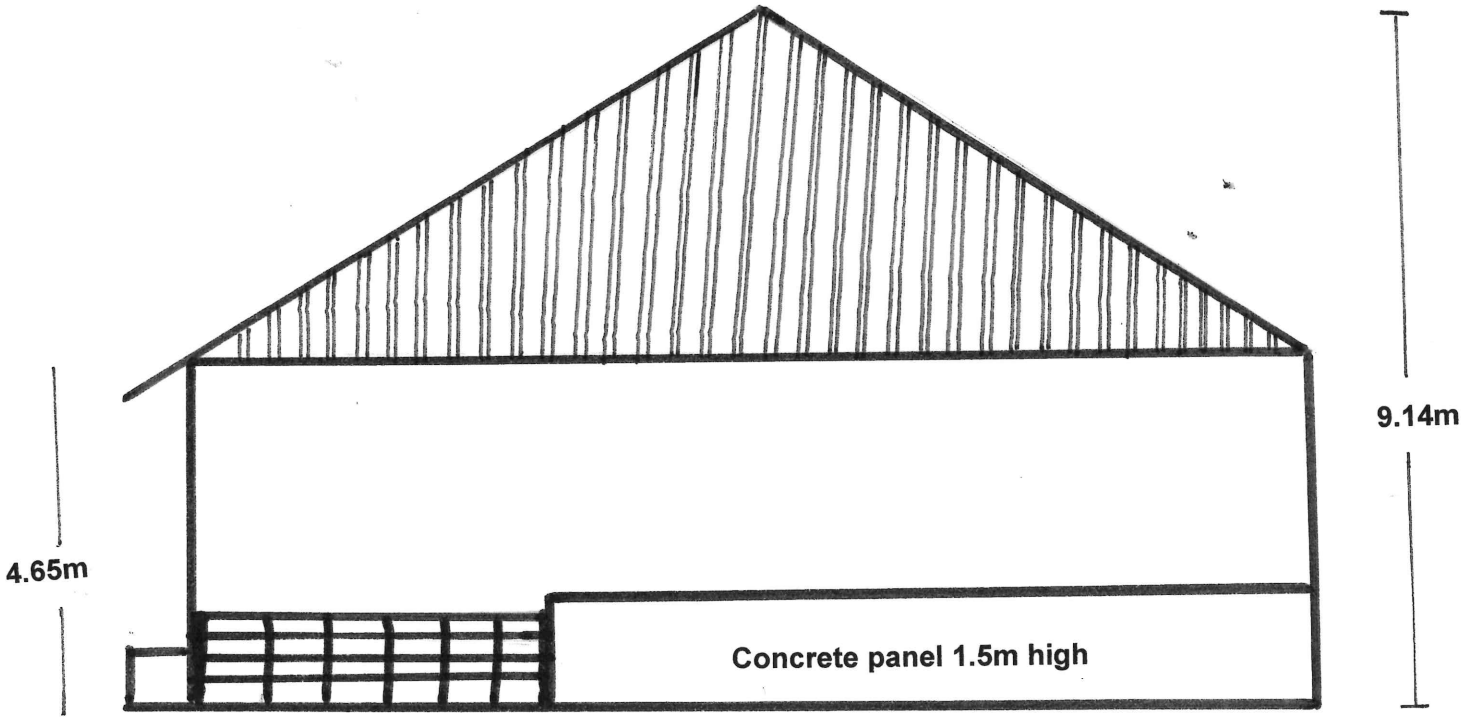

Gate 4.57m

South West Elevation

14.98m

Scale 1:100