
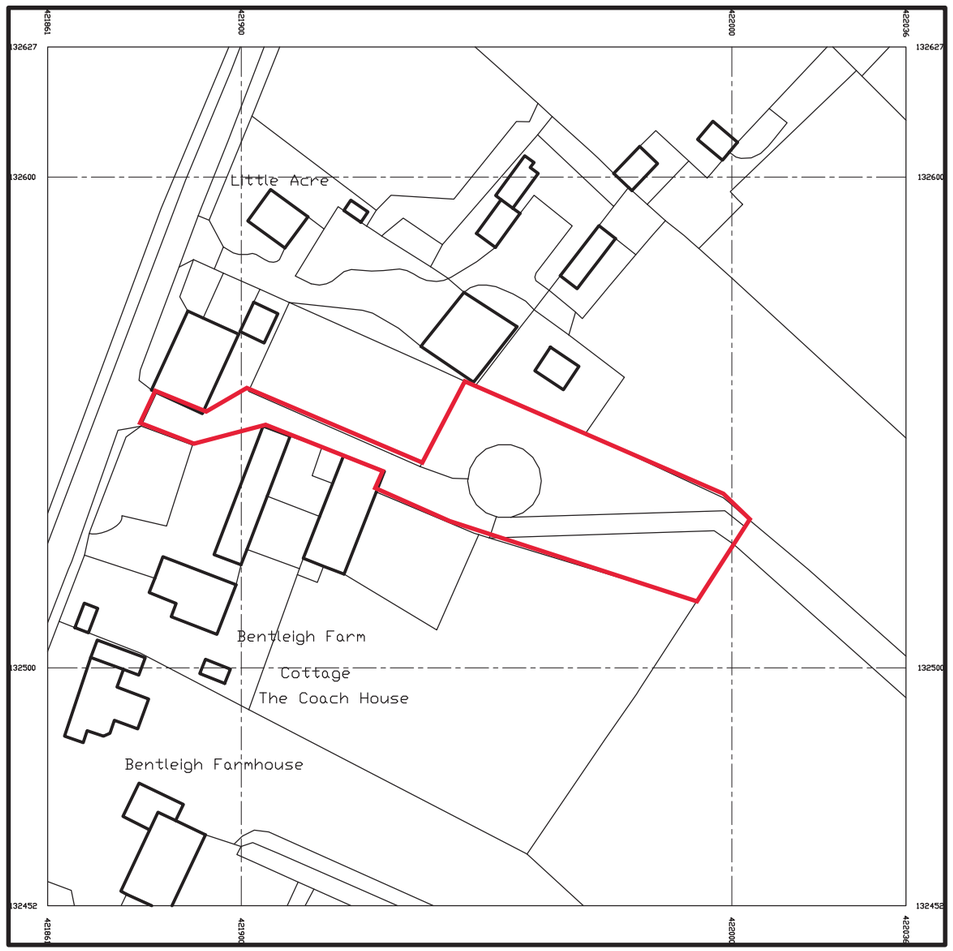


0 20 40 60 80 100 (Metres)

Scale Bar (1:1250 at A3)

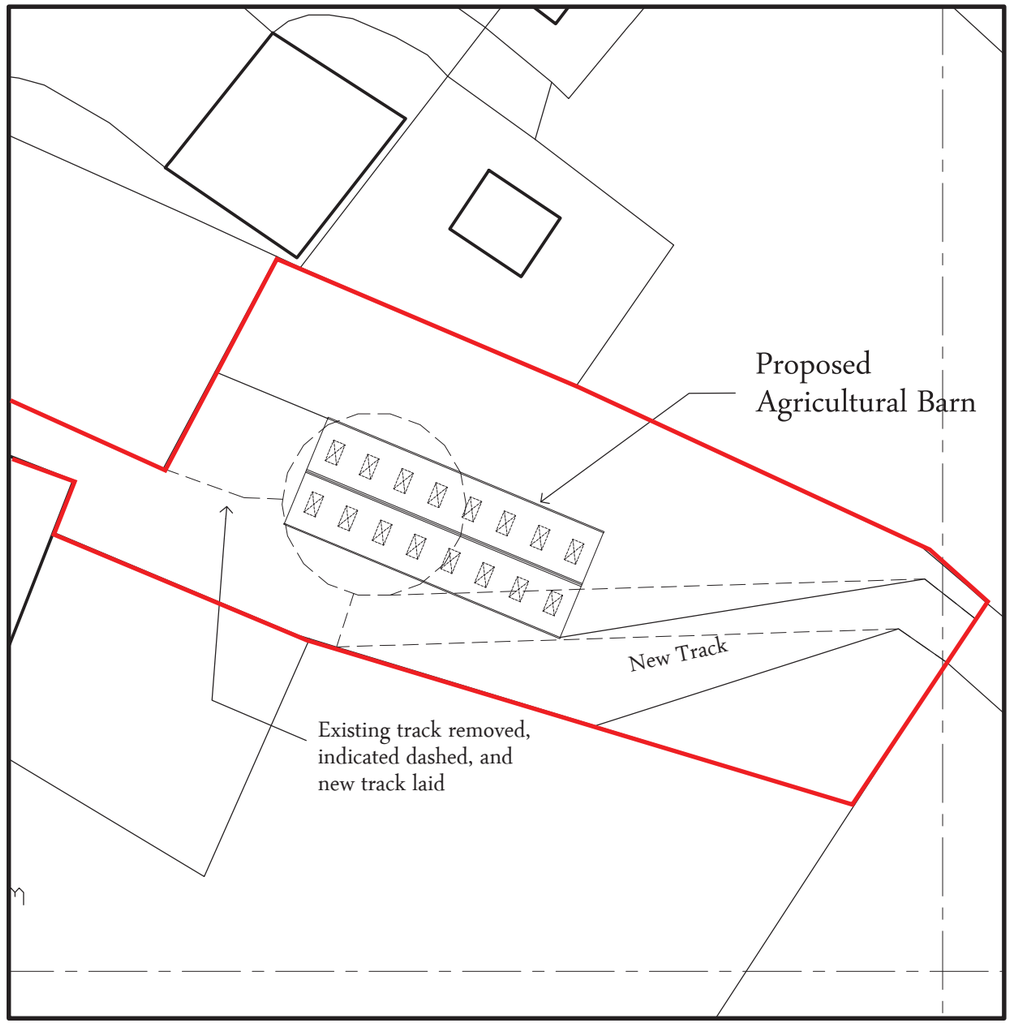

0 10 20 30 40 50 (Metres)

Scale Bar (1:500 at A3)

NOTES:

1. This drawing is copyright of Larkham Design Ltd and must not be used without their permission.
2. This drawing has been produced to support a planning application and should not be used for any other purpose

N

Metres
0 1 2 3 4 5

Scale Bar (1:100 at A3)

Rev	Amendment	Date
A	Altered track to proposed barn indicated	28.07.23

LARKHAM DESIGN LTD
ARCHITECTURAL SERVICES
Field View Barn, Longhedge, Salisbury, Wilts. SP4 6RS
Tel: 01722 322193 info@larkhamdesign.co.uk
www.larkhamdesign.co.uk

Client & Project Address:

Mr J Clarke

Bentleigh Farm Cottage,
Pitton, Wilts.
SP5 1EG

Project Description:

Proposed Agricultural Barn

Drawing Title:

Existing Location
& Site Plan

Scale: 1:500 & 1:1250 at A3

Drawing Ref: 0805/Ex/01

Rev: A