

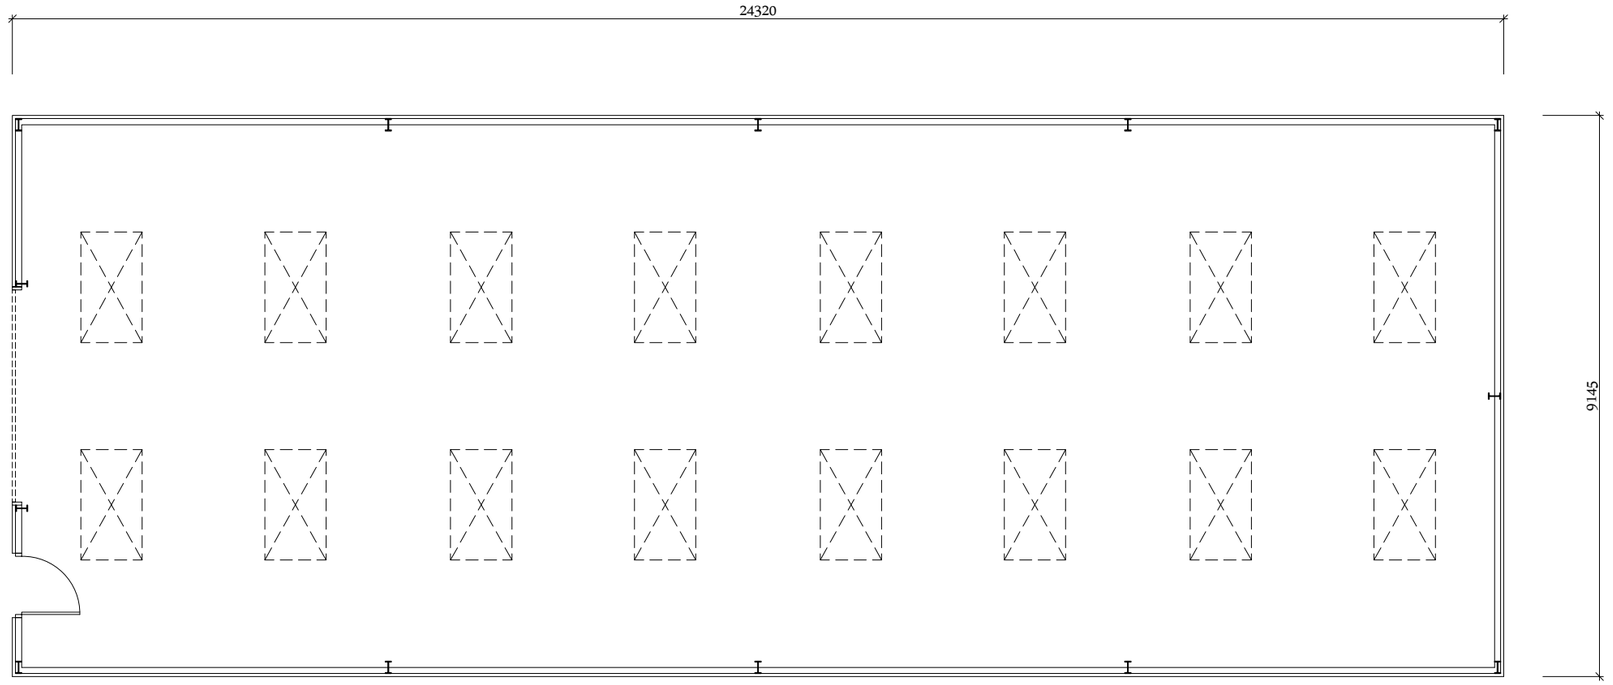



Ground Floor Plan

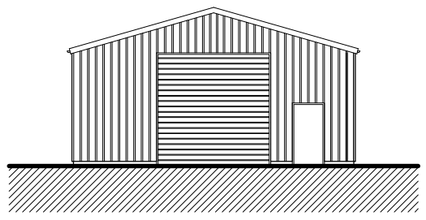


West Elevation

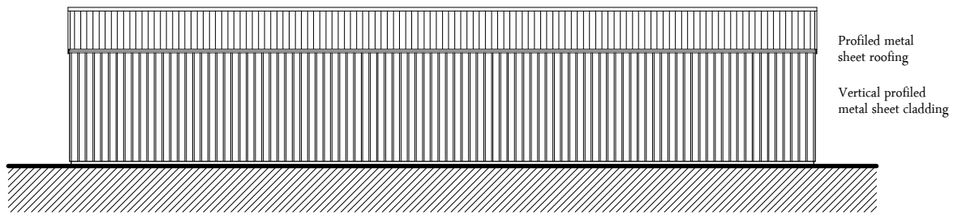

South Elevation

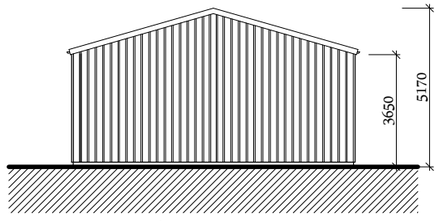

East Elevation

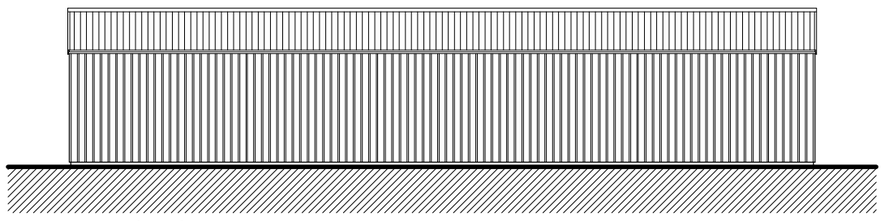

North Elevation

NOTES:

1. This drawing is copyright of Larkham Design Ltd and must not be used without their permission.
2. This drawing has been produced to support a planning application and should not be used for any other purpose

Metres 0 1 2 3 4 5

Scale Bar (1:100 at A3)

Metres 0 1 2 3 4 5

Scale Bar (1:200 at A3)

Rev	Amendment	Date
A	1:200 scale bar added	28.07.23
	Planning Application Issue	

LARKHAM DESIGN LTD
ARCHITECTURAL SERVICES
Field View Barn, Longhedge, Salisbury, Wilts. SP4 6RS
Tel: 01722 322193 info@larkhamdesign.co.uk
www.larkhamdesign.co.uk

Client & Project Address:

Mr J Clarke

Bentleigh Farm Cottage,
Pitton, Wilts.
SP5 1EG

Project Description:

Proposed Agricultural Barn

Drawing Title:

Proposed Plan & Elevations

Scale: 1:100 & 1:200 at A3

Drawing Ref: 0805/PL/01

Rev: A