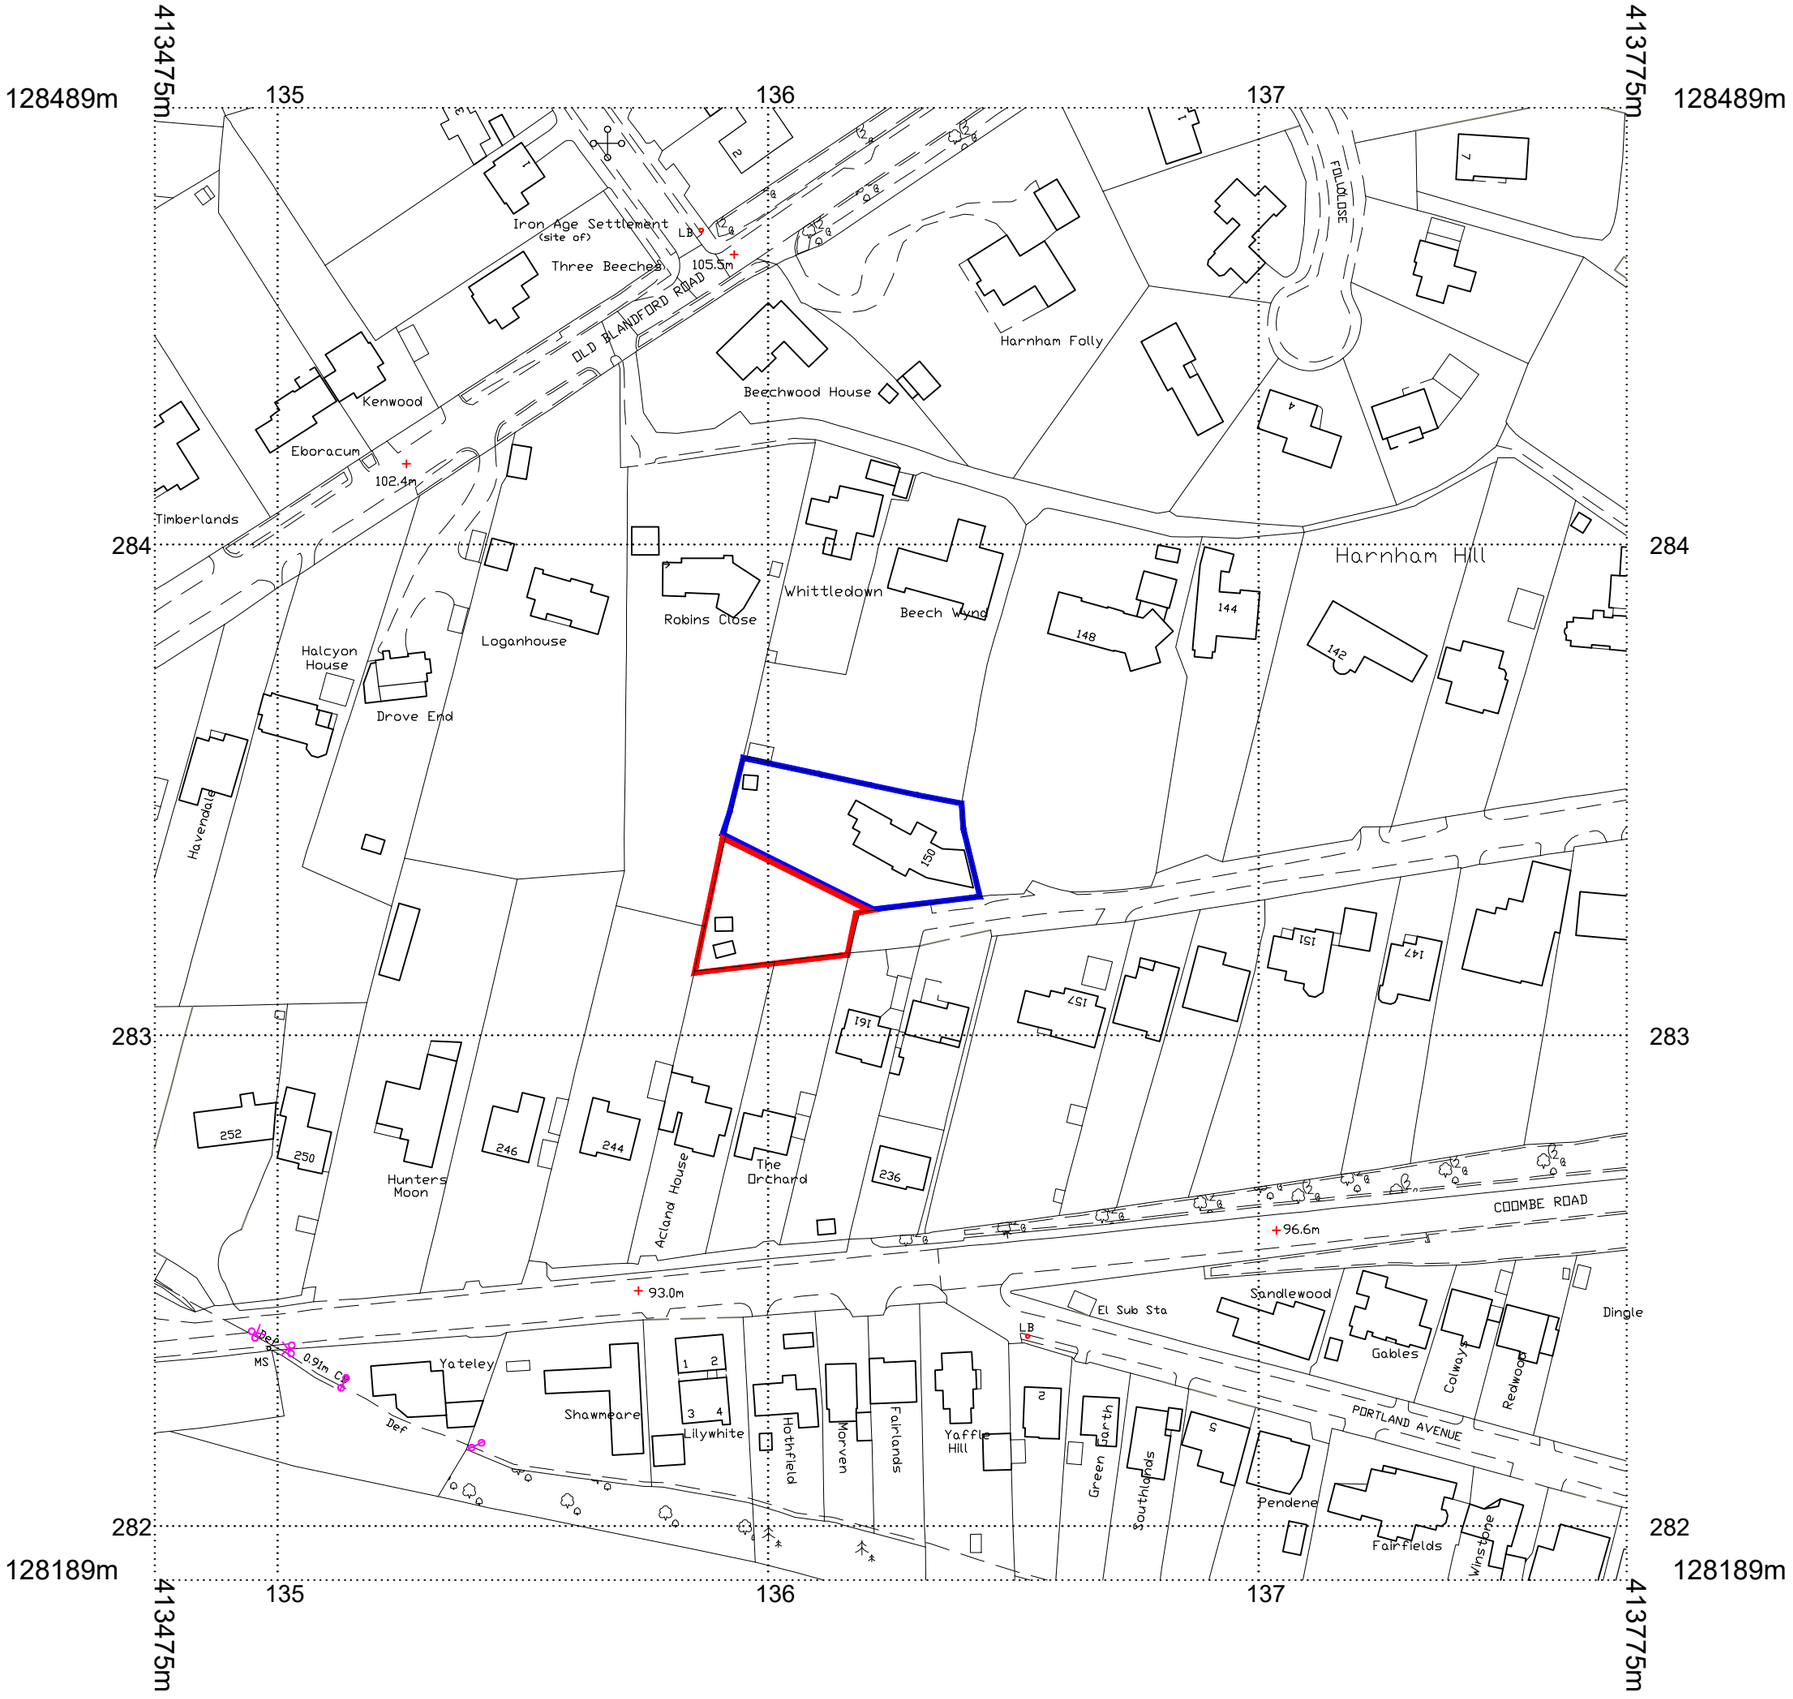


NOTES:
This drawing is copyright of the Architects and must not be used without their permission. All dimensions to be checked on site. Discrepancies and omissions to be reported immediately to the Architect.

N

0 10 20 30 40 50 60 70m

Relph Ross Partnership.
O.S. Licence Number 100000004.

Extents of application site

Extents of other land owned by applicant

KEY 1
0.057 Hectares
Other land owned by client.

Rev	Revision	Date
B	SITE BOUNDARY UPDATED	22.06.22
A	DRAWING UPDATED	20.05.21

relphross partnership architects
The Relph Ross Partnership Ltd.
35a Brown Street, Salisbury,
Wiltshire, SP1 2AS
Email: enquiries@relphross.co.uk
Tel: 01722 410141 Fax: 01722 339846

Title: Location Plan
Survey
Project: 150 Bouverie Avenue,
Salisbury, Wiltshire, SP2 8EB
Client:
Drawing Scale: 1:625 @A1 (1:1250 @A3)
Drawing Date: May 2020
Drawn By: TS-B Checked By:

Drawing Number: 20/3287/LOC1B