

EXISTING NORTH WEST ELEVATION

Scale: 1:100

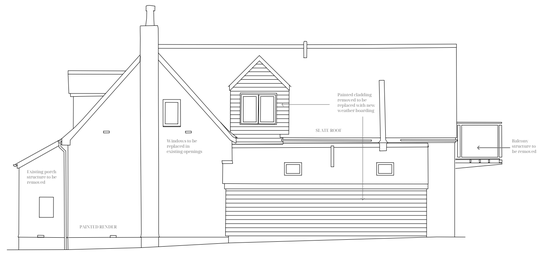

EXISTING NORTH EAST ELEVATION

Scale: 1:100



EXISTING SOUTH EAST ELEVATION

Scale: 1:100



EXISTING SOUTH WEST ELEVATION

Scale: 1:100

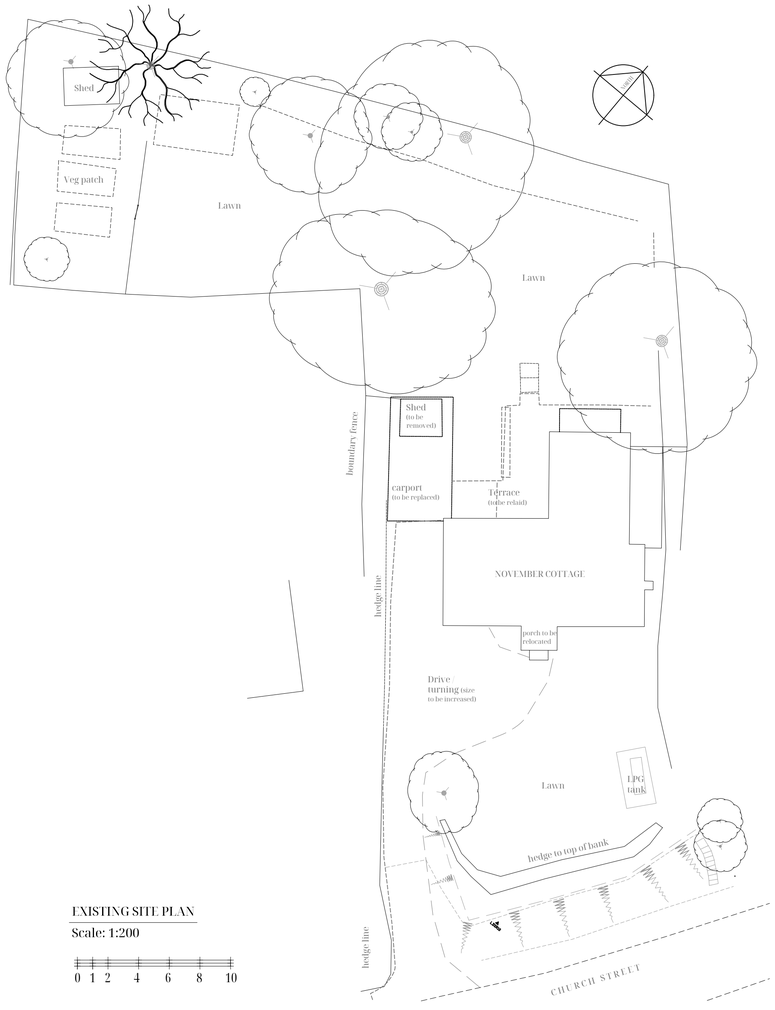

EXISTING SITE PLAN

Scale: 1:200

0 1 2 4 6 8 10

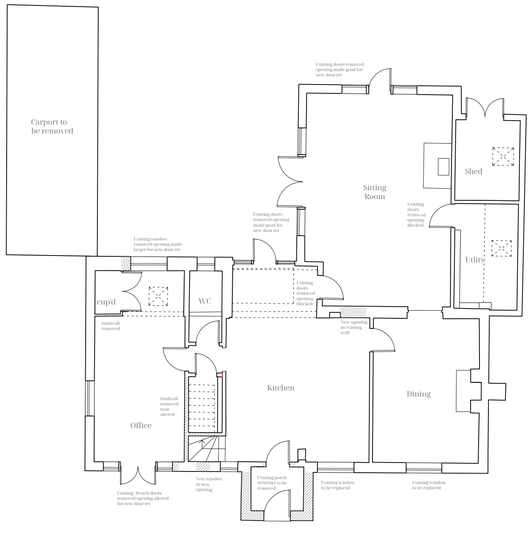

EXISTING GROUND FLOOR

Scale: 1:100

0 1 2 3 4 5

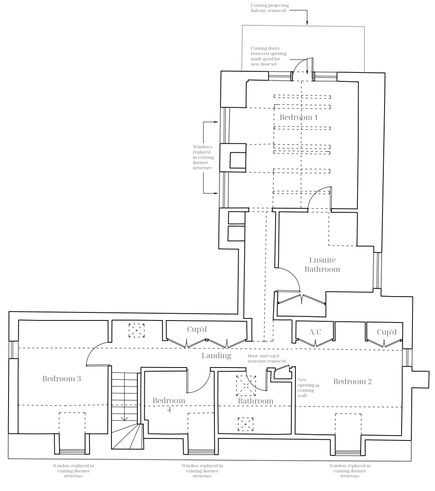

EXISTING FIRST FLOOR

Scale: 1:100

NOTES

All drawings within this package are the copyright of ASJ Design Services Ltd. They may not be copied or disclosed to any third party for any purpose except as authorised in writing by ASJ Design.

Do not scale from these drawings. Figured dimensions are to be used only. All critical dimensions are to be checked on site before work proceeds.

All drawings are to be read in conjunction with all other relevant consultants and or specialists drawings or documents.

Inconsistencies, errors and omissions found within or between ASJ Design documents are to be notified immediately to ASJ Design.

ISSUE TRACKER

REV	DATE	DESCRIPTION	BY
A	21.07.23	Issued for information	ATB

CLIENT

Ms Louise Rettie

PROJECT TITLE

November Cottage
Church Street,
Bowerchalke SP5 5BE

DRAWING TITLE

Existing Plans & Elevations

DRAWING NO	REVISION
NC20	A
SCALE	DRAWN BY
1:100 & 1:200 @ A1	DAJ

ASJ Design