
*Site: Land at Tiddley Wink*
**Proposed Agricultural Building**

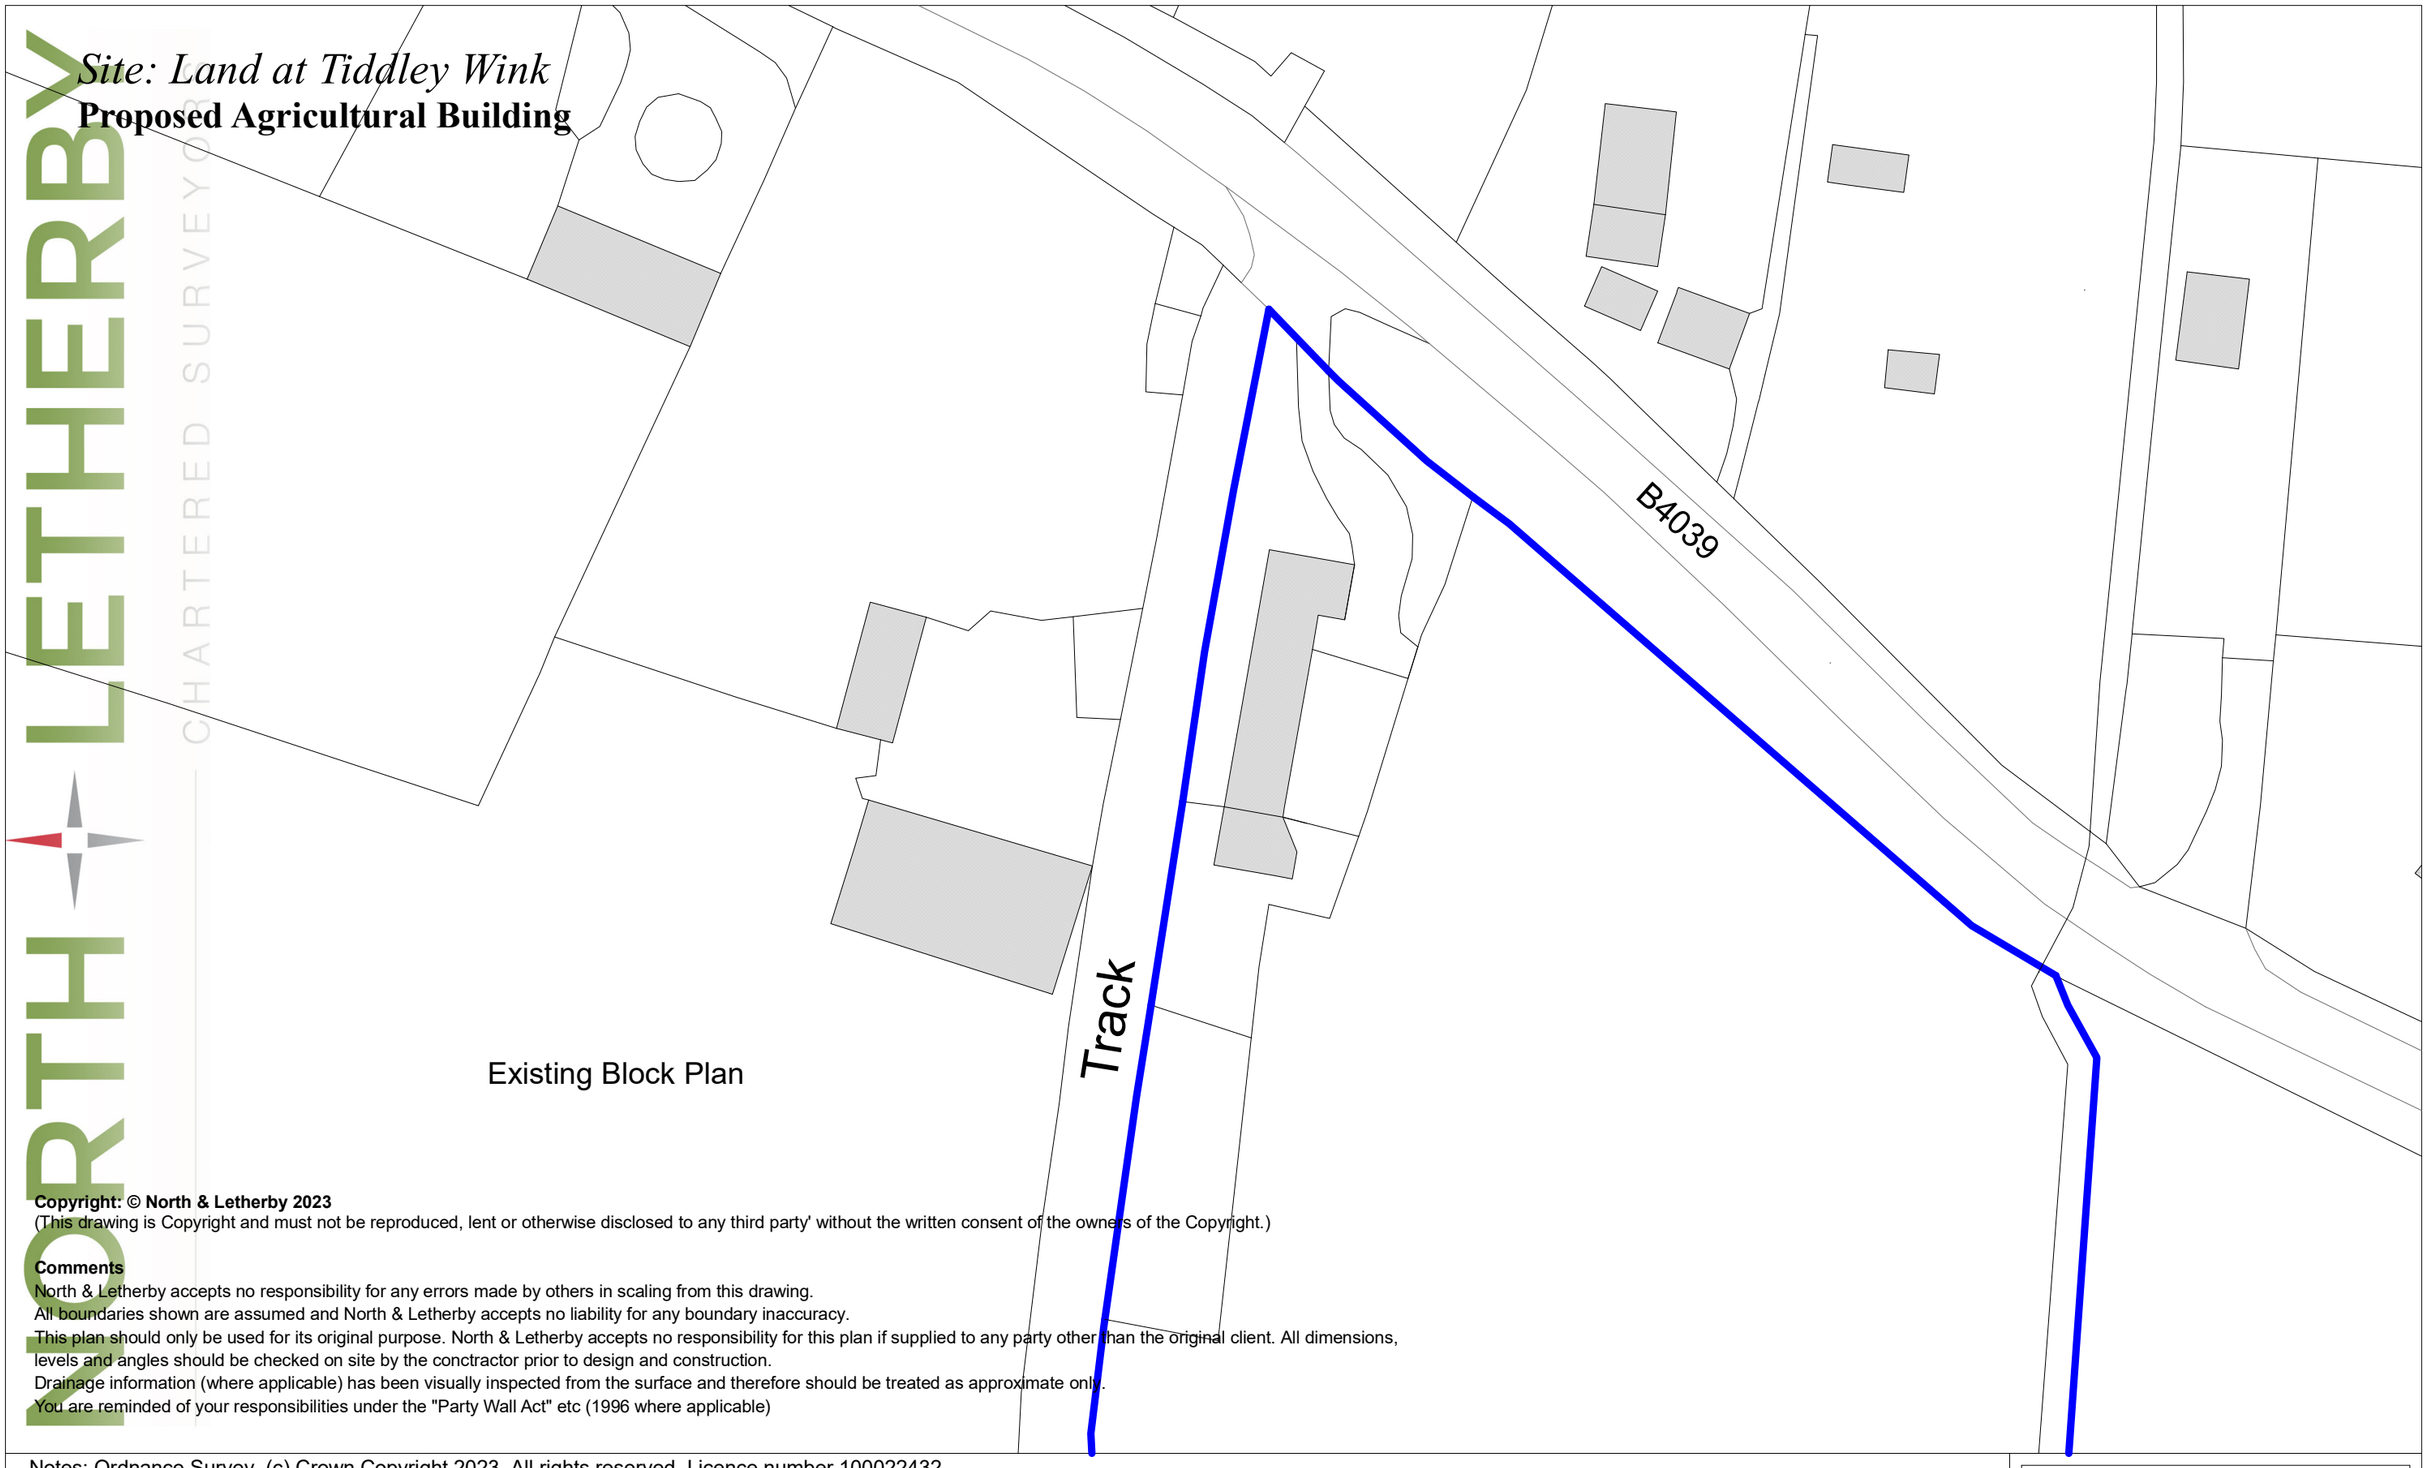


Existing Block Plan

**Copyright: © North & Letherby 2023**
(This drawing is Copyright and must not be reproduced, lent or otherwise disclosed to any third party' without the written consent of the owners of the Copyright.)

**Comments**
North & Letherby accepts no responsibility for any errors made by others in scaling from this drawing.
All boundaries shown are assumed and North & Letherby accepts no liability for any boundary inaccuracy.
This plan should only be used for its original purpose. North & Letherby accepts no responsibility for this plan if supplied to any party other than the original client. All dimensions, levels and angles should be checked on site by the conctractor prior to design and construction.
Drainage information (where applicable) has been visually inspected from the surface and therefore should be treated as approximate only.
You are reminded of your responsibilities under the "Party Wall Act" etc (1996 where applicable)

Notes: Ordnance Survey, (c) Crown Copyright 2023. All rights reserved. Licence number 100022432

N

No unauthorised reproduction

| | |
|---|---|
| Drawing Number: | A |
| Revision Number: | 0 |
| Drawn by: | KAN |
| Checked by: | ST |
| Date: | 09/07/2023 |
| Scale: | 1:500 @ A3 |
| Path: | |

Project Title: Proposed Agricultural Building

Drawing Title: Existing Block Plan

Client: Gareth Bicknell

NORTH LETHERBY Chartered Surveyors