




north [no change]

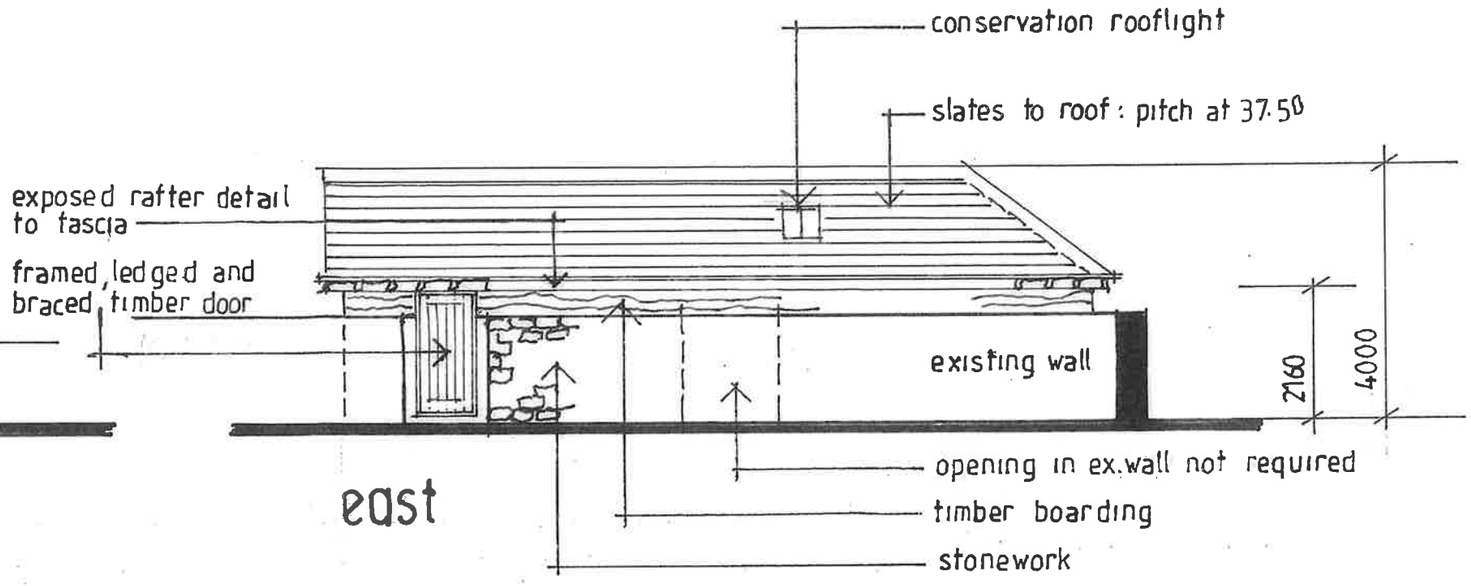

east

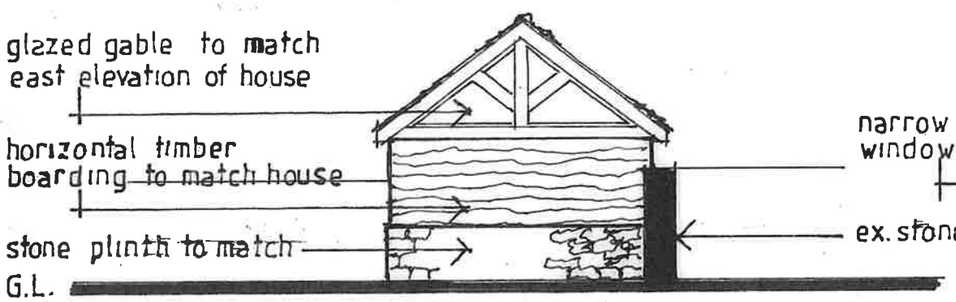

south

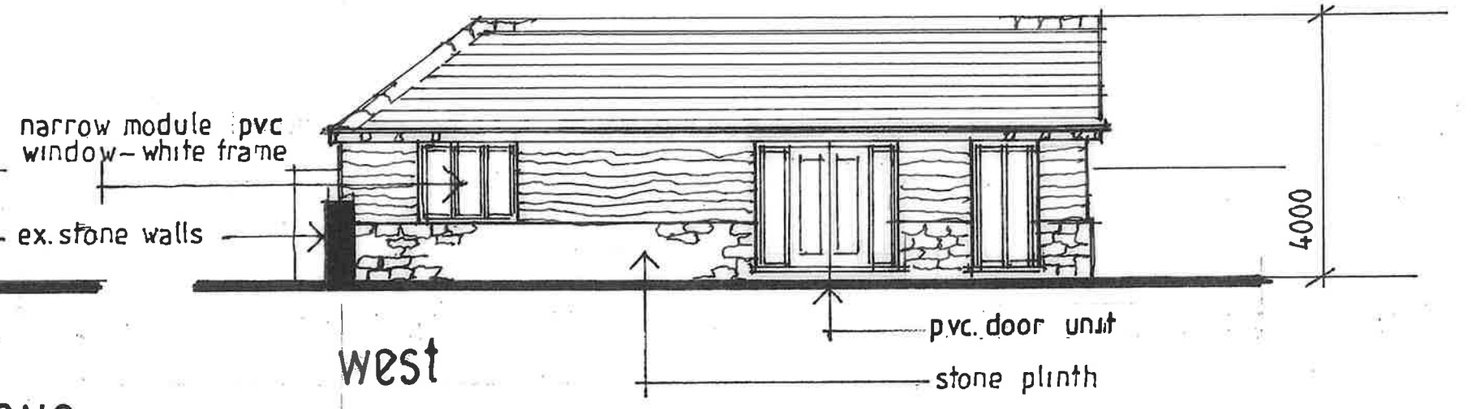

west

PROPOSED ELEVATIONS

1 0 1 2 3 4 5 6 7 8 9
0.5
1 : 100 scale

PROPOSED change of use to ANNEXE
LONG BARN Fisherton de la Mere

PROPOSED ELEVATIONS

JUNE 2023
1:100 at A3
2342:04

G.C.S.