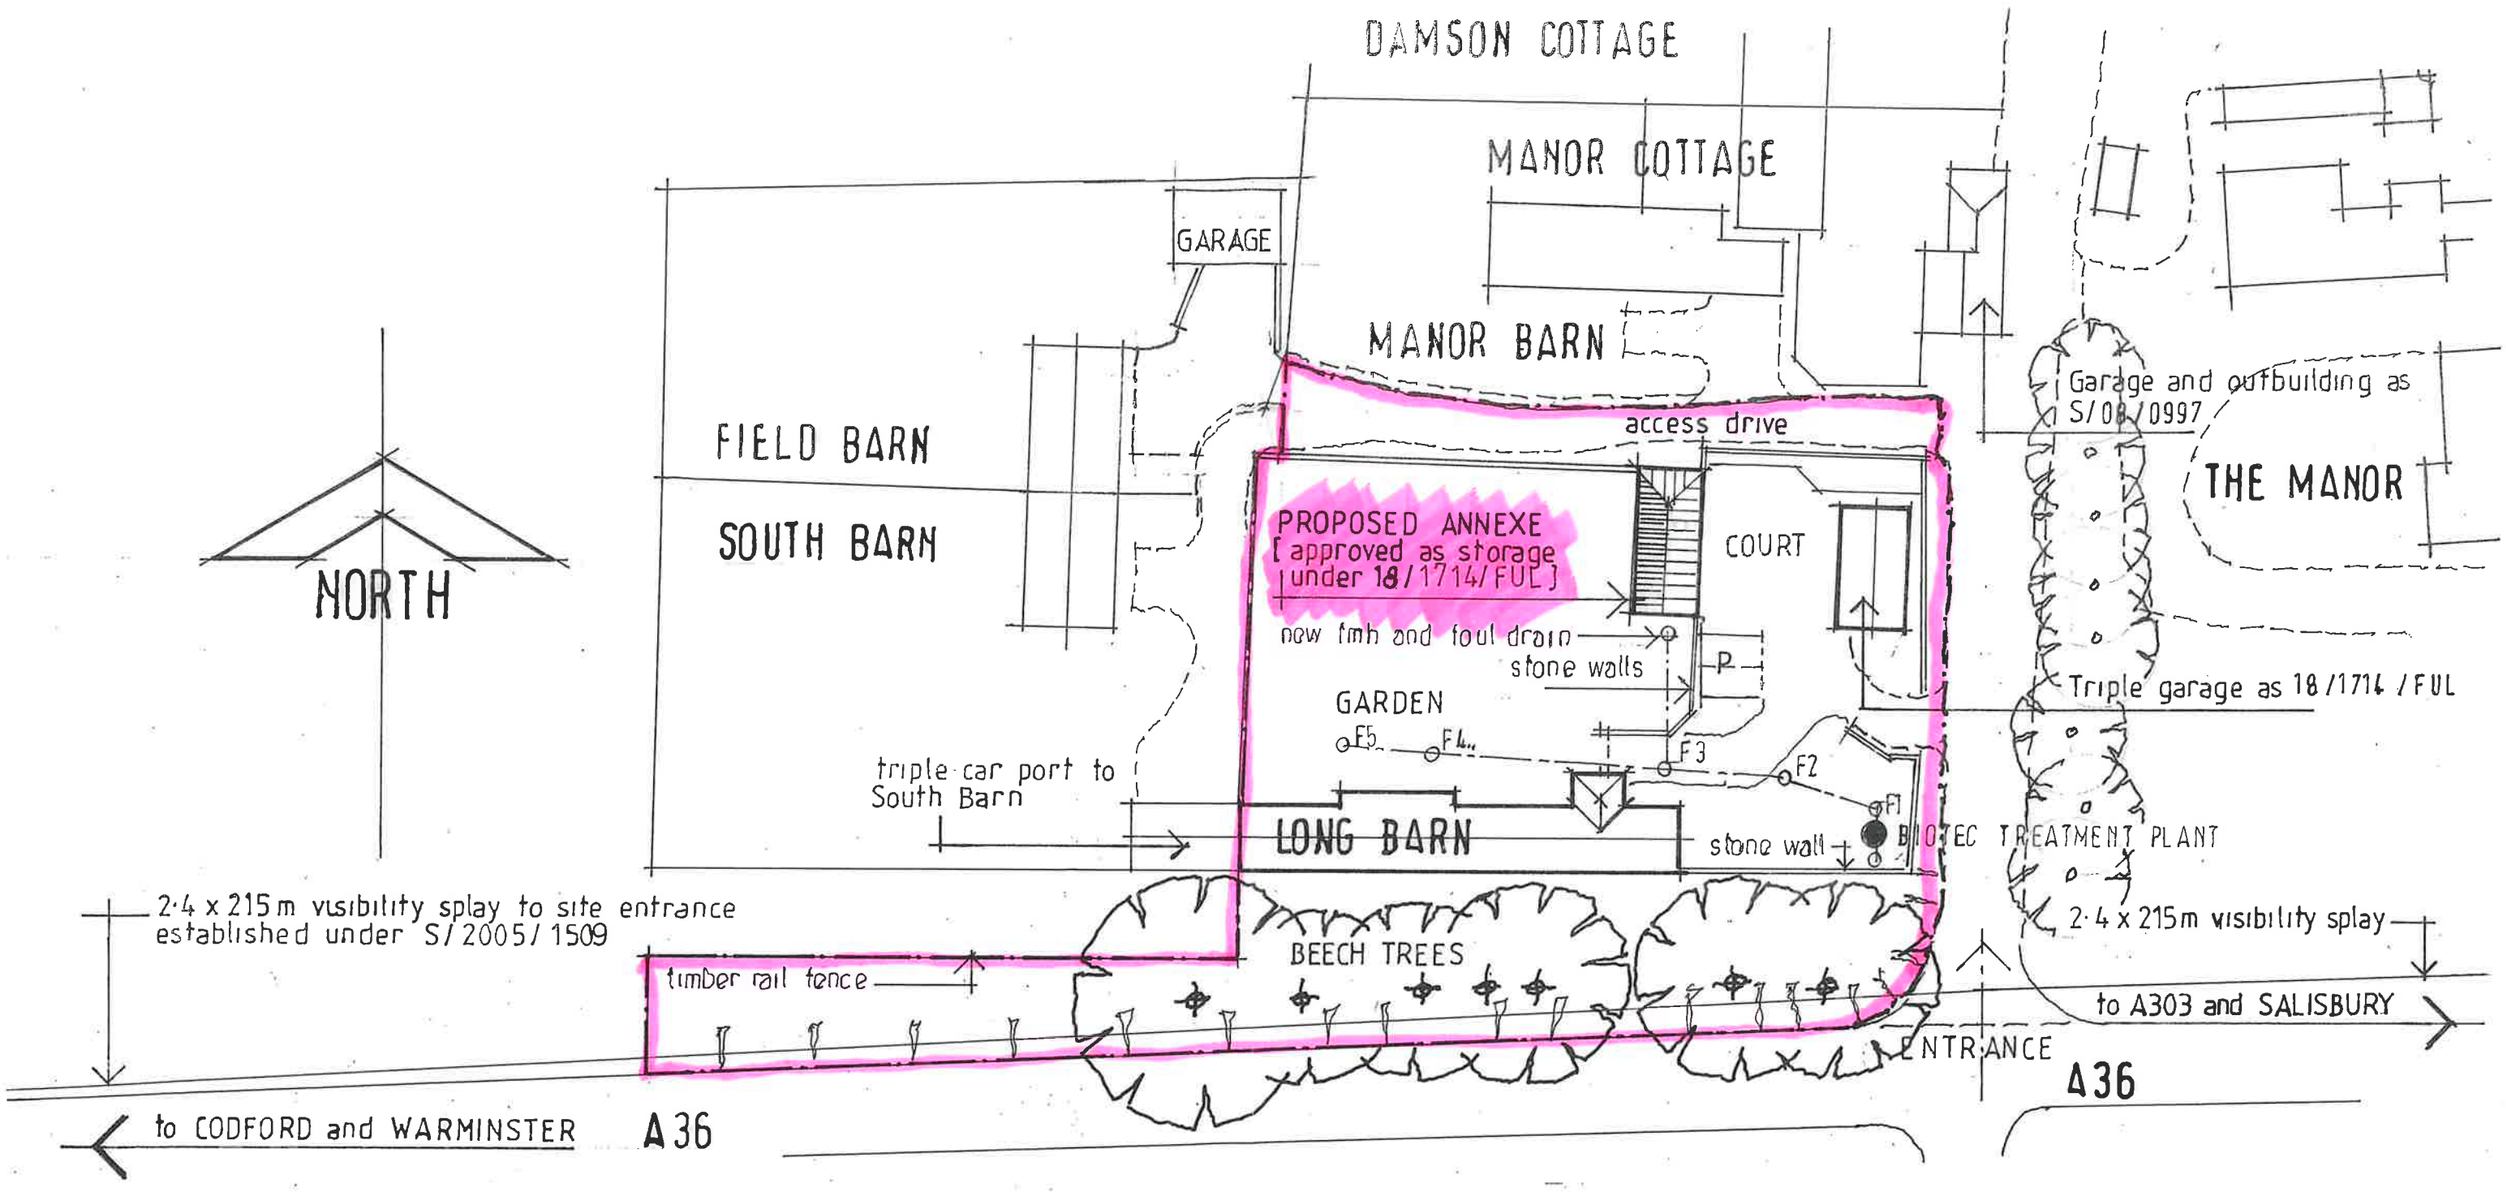


SITE LAYOUT PLAN [proposed]

10 5 0 10 20 30 40 50

1:500 scale

PROPOSED change of use to ANNEXE
LONG BARN — Fisherton de la Mere

SITE LAYOUT PLAN

JUNE 2023
1:500 at A3

2342:01

G.C.S.